F.A.U. RTE.	SECTION	COUNTY	TOTAL SHEETS	SHEET NO
1215	99-00169-05-WR	LAKE	153	28
CONTRACT NO. 83847	ILLINOIS	SUNSET AVENUE		

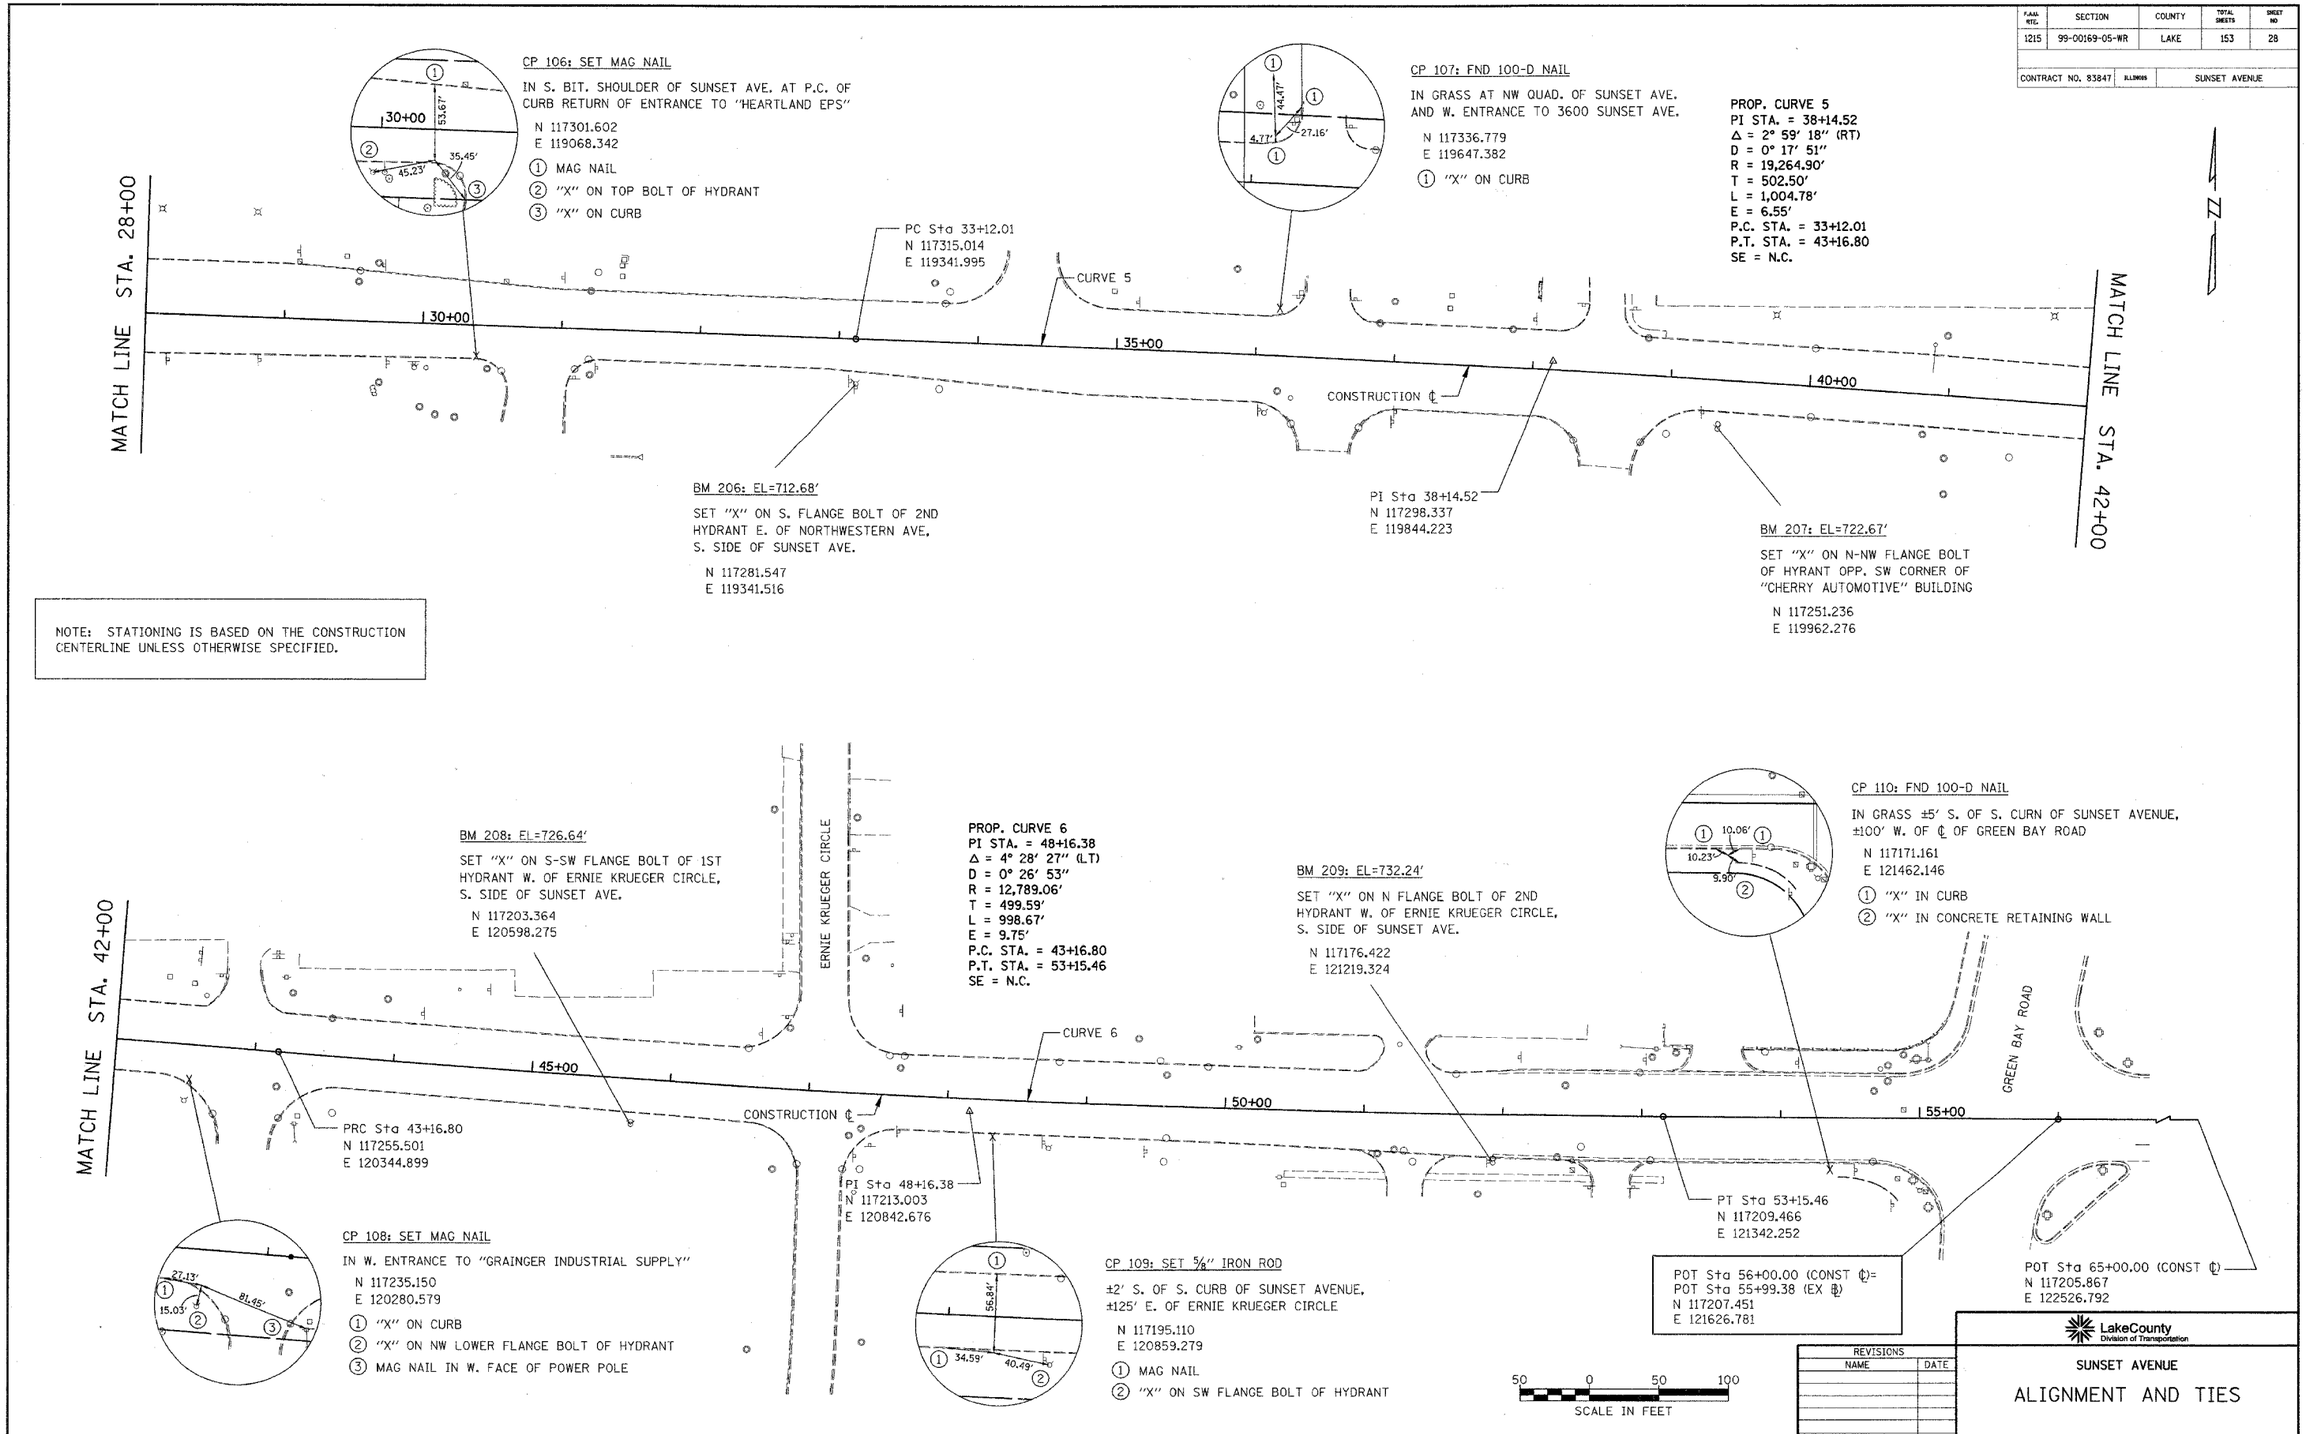

NOTE: STATIONING IS BASED ON THE CONSTRUCTION CENTERLINE UNLESS OTHERWISE SPECIFIED.

REVISIONS	
NAME	DATE

LakeCounty Division of Transportation

SUNSET AVENUE

ALIGNMENT AND TIES

PLAN — NOTE BOOK No. — SURVEYED — PLOTTED — ALIGNMENT CHECKED — RT. OF WAY CHECKED — BY — DATE

PROFILE — NOTE BOOK No. — SURVEYED — PLOTTED — GRADES CHECKED — B. M.'S NOTED — STRUCTURE NOTATIONS CHECKED — BY — DATE