F.A.U. RTE.	SECTION	COUNTY	TOTAL SHEETS	SHEET NO
1215	99-00169-05-WR	LAKE	153	48
TRAFFIC CONTROL : STAGE 2				
CONTRACT NO. 83847	ILLINOIS	SUNSET AVENUE		

STATION AND OFFSET INFORMATION IS FROM THE CONSTRUCTION ℄.

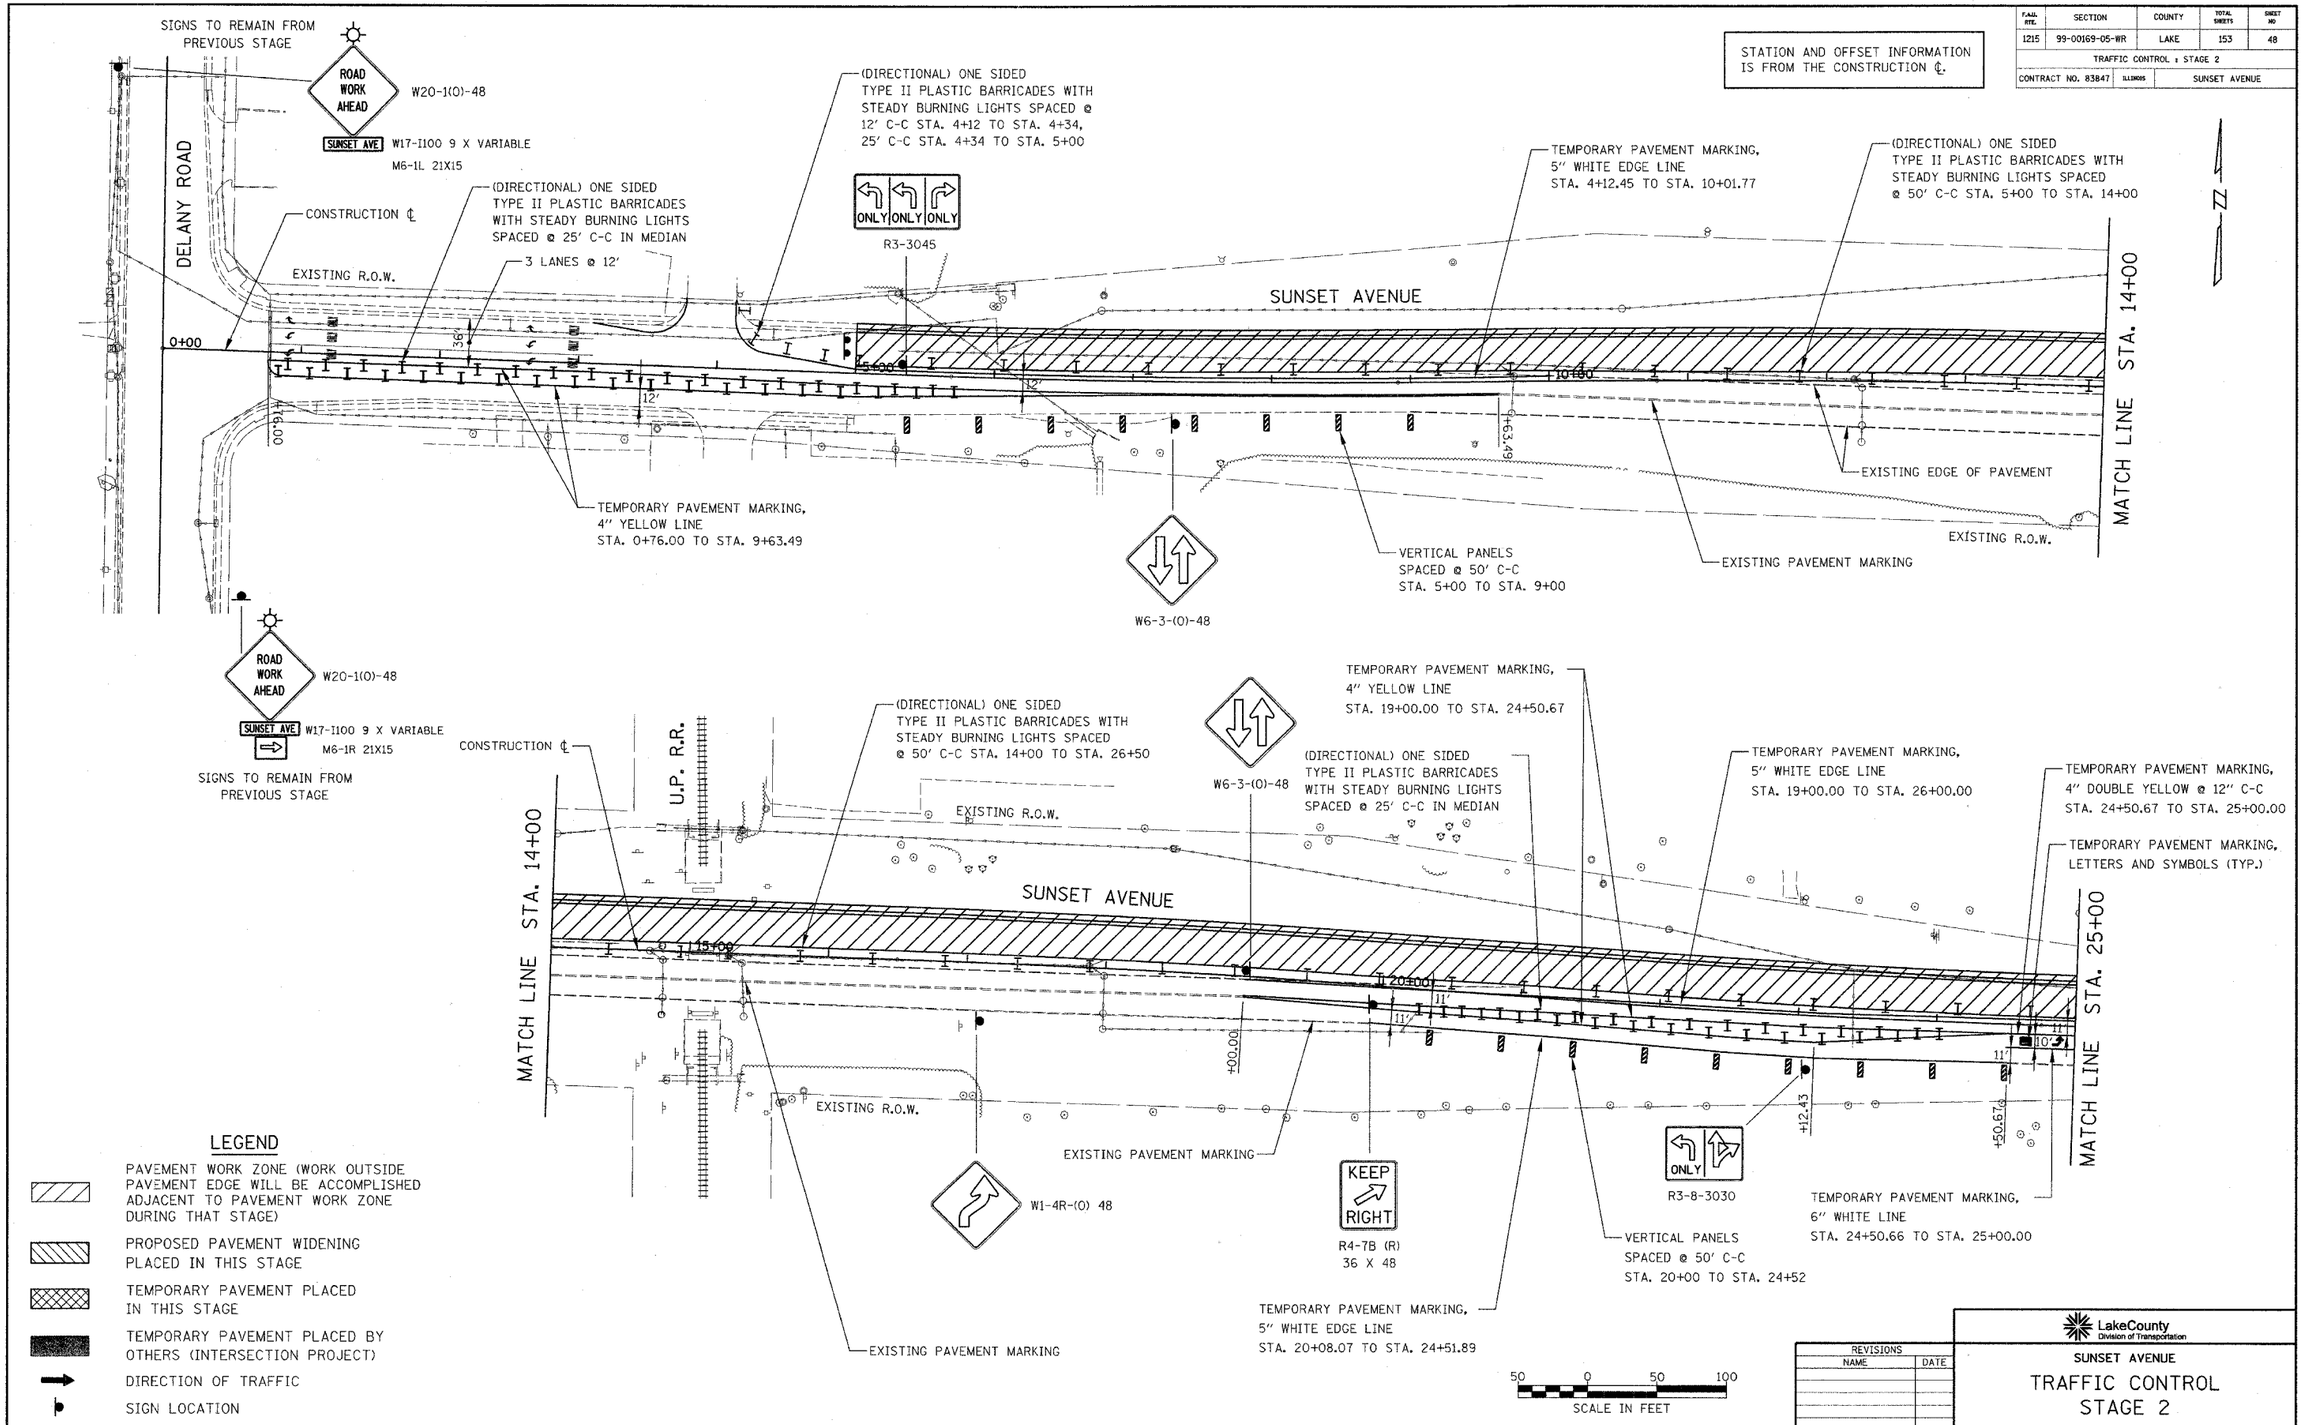

LEGEND

- PAVEMENT WORK ZONE (WORK OUTSIDE PAVEMENT EDGE WILL BE ACCOMPLISHED ADJACENT TO PAVEMENT WORK ZONE DURING THAT STAGE)
- PROPOSED PAVEMENT WIDENING PLACED IN THIS STAGE
- TEMPORARY PAVEMENT PLACED IN THIS STAGE
- TEMPORARY PAVEMENT PLACED BY OTHERS (INTERSECTION PROJECT)
- DIRECTION OF TRAFFIC
- SIGN LOCATION

PLAN — NOTE BOOK No. — SURVEYED — PLOTTED — ALIGNMENT CHECKED — RT. OF WAY CHECKED — BY — DATE

PROFILE — NOTE BOOK No. — SURVEYED — PLOTTED — GRADES CHECKED — B. M.'S NOTED — STRUCTURE NOTATIONS CHECKED — BY — DATE

REVISIONS	
NAME	DATE

LakeCounty Division of Transportation

SUNSET AVENUE

TRAFFIC CONTROL STAGE 2