F.A.U. RTE.	SECTION	COUNTY	TOTAL SHEETS	SHEET NO
1215	99-00169-05-WR	LAKE	153	63
CONSTRUCTION DETAIL				
CONTRACT NO. 83847	ILLINOIS	SUNSET AVENUE		

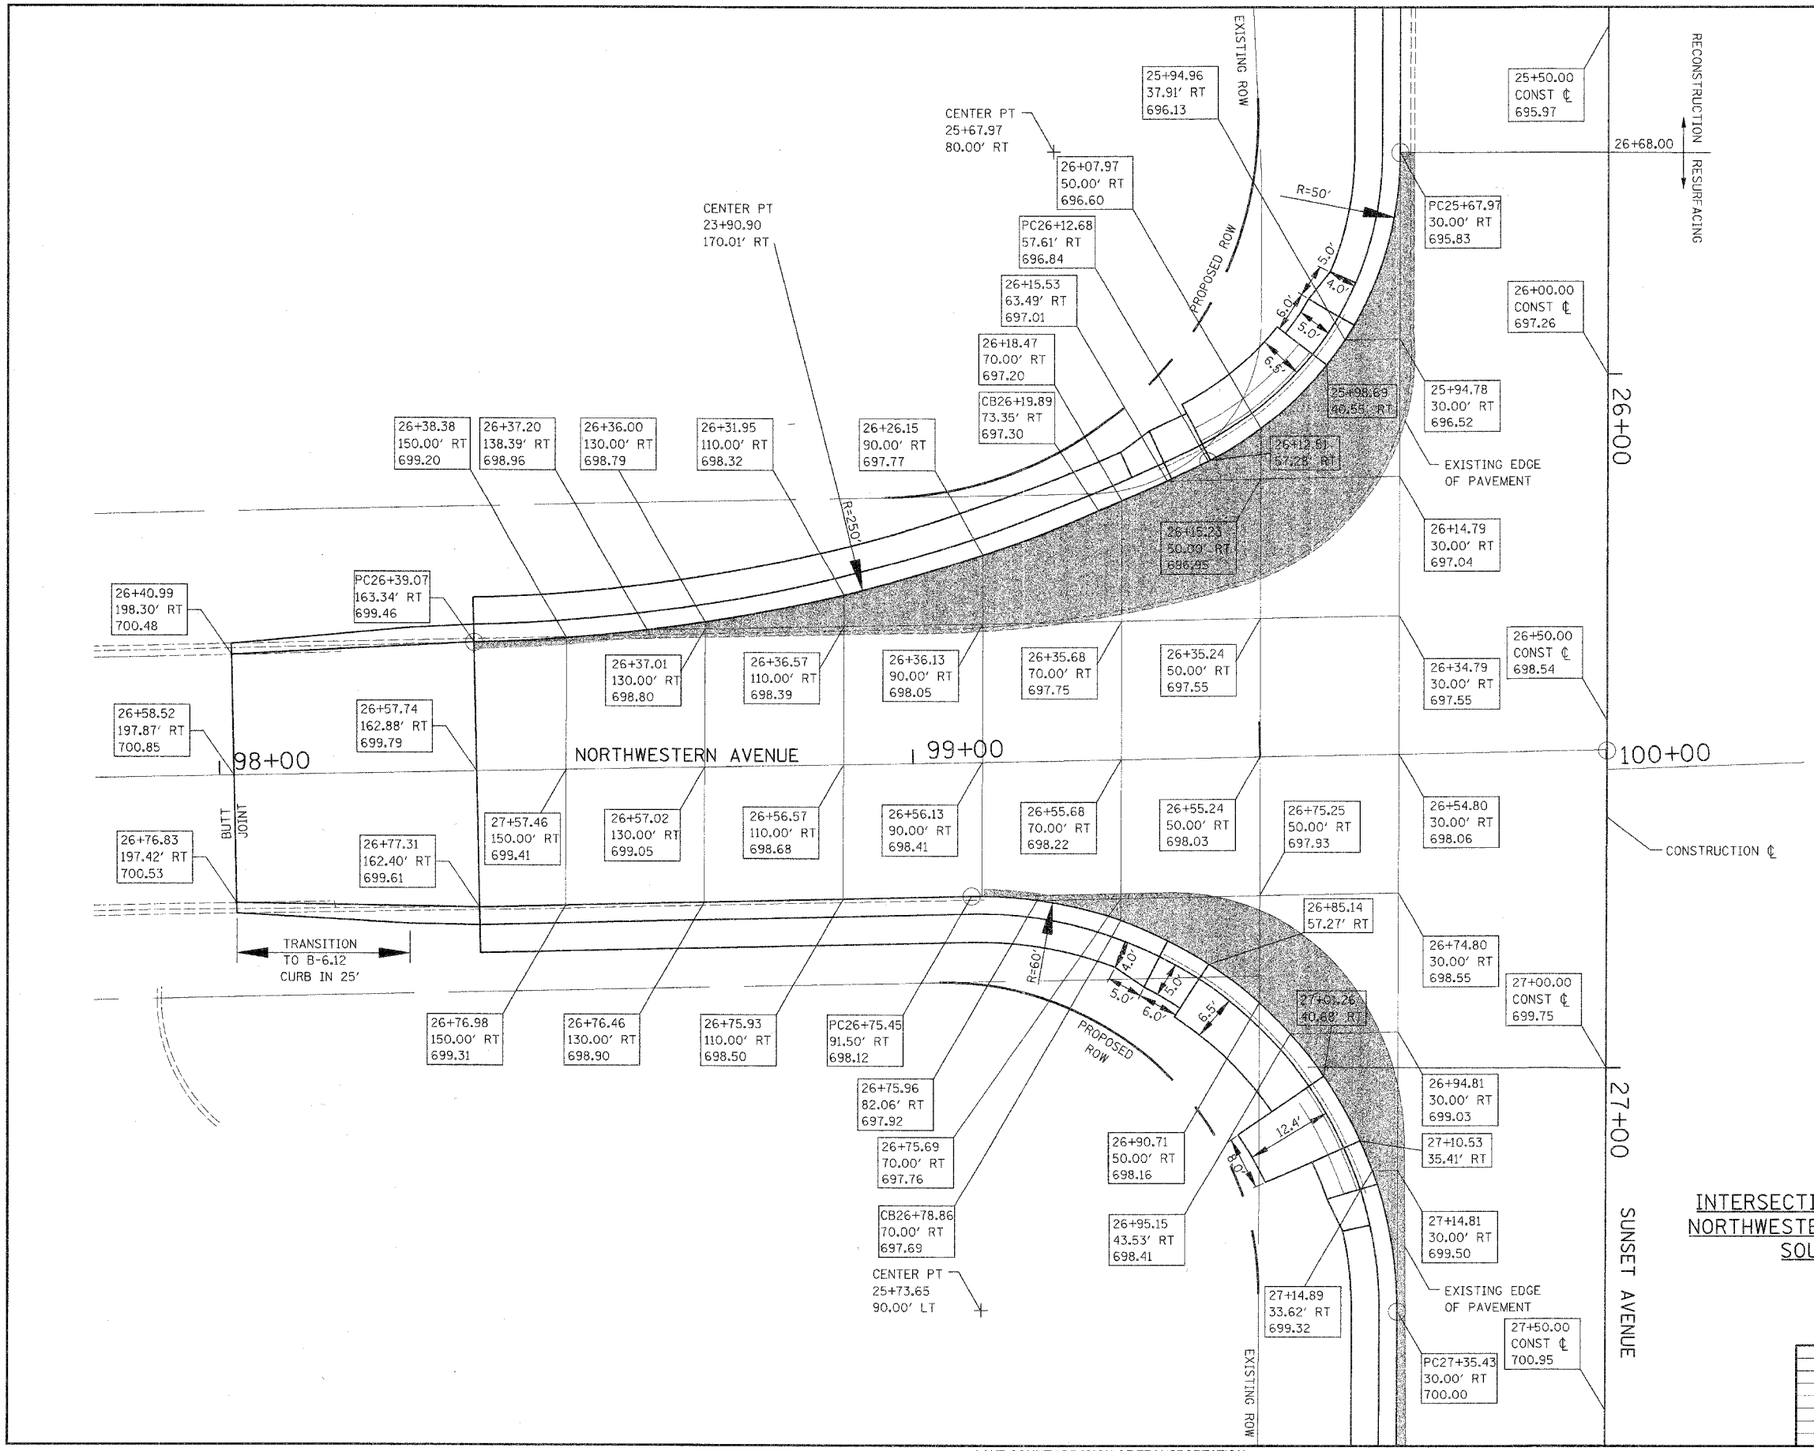

NOTE:
ALL ELEVATIONS REPRESENT PROPOSED TOP OF THE FINAL SURFACE COURSE. ALL STATION AND OFFSET INFORMATION IS FROM THE CONSTRUCTION CENTERLINE OF SUNSET AVENUE.

FOR CURB RAMPS ON A CURVE THE LENGTH IS MEASURED AT THE OUTSIDE EDGE (FARTHEST FROM THE EDGE OF PAVEMENT) OF THE BITUMINOUS SHOULDER OR CONCRETE RAMP.

INTERSECTION DETAIL
NORTHWESTERN AVENUE
SOUTH

10 0 10 20
SCALE IN FEET

REVISIONS	
NAME	DATE

LakeCounty
Division of Transportation

SUNSET AVENUE

INTERSECTION DETAIL

PLAN
NOTE BOOK No.
SURVEYED
PLOTTED
ALIGNMENT CHECKED
RT. OF WAY CHECKED
BY
DATE

PROFILE
NOTE BOOK No.
SURVEYED
PLOTTED
GRADES CHECKED
B. M.'S NOTED
STRUCTURE NOTATIONS CHECKED
BY
DATE