| F.A.U. RTE. | SECTION | COUNTY | TOTAL SHEETS | SHEET NO |
|---|---|---|---|---|
| 1215 | 99-00169-05-WR | LAKE | 153 | 91 |

CROSS SECTIONS

CONTRACT NO. 83847 | ILLINOIS | SUNSET AVENUE

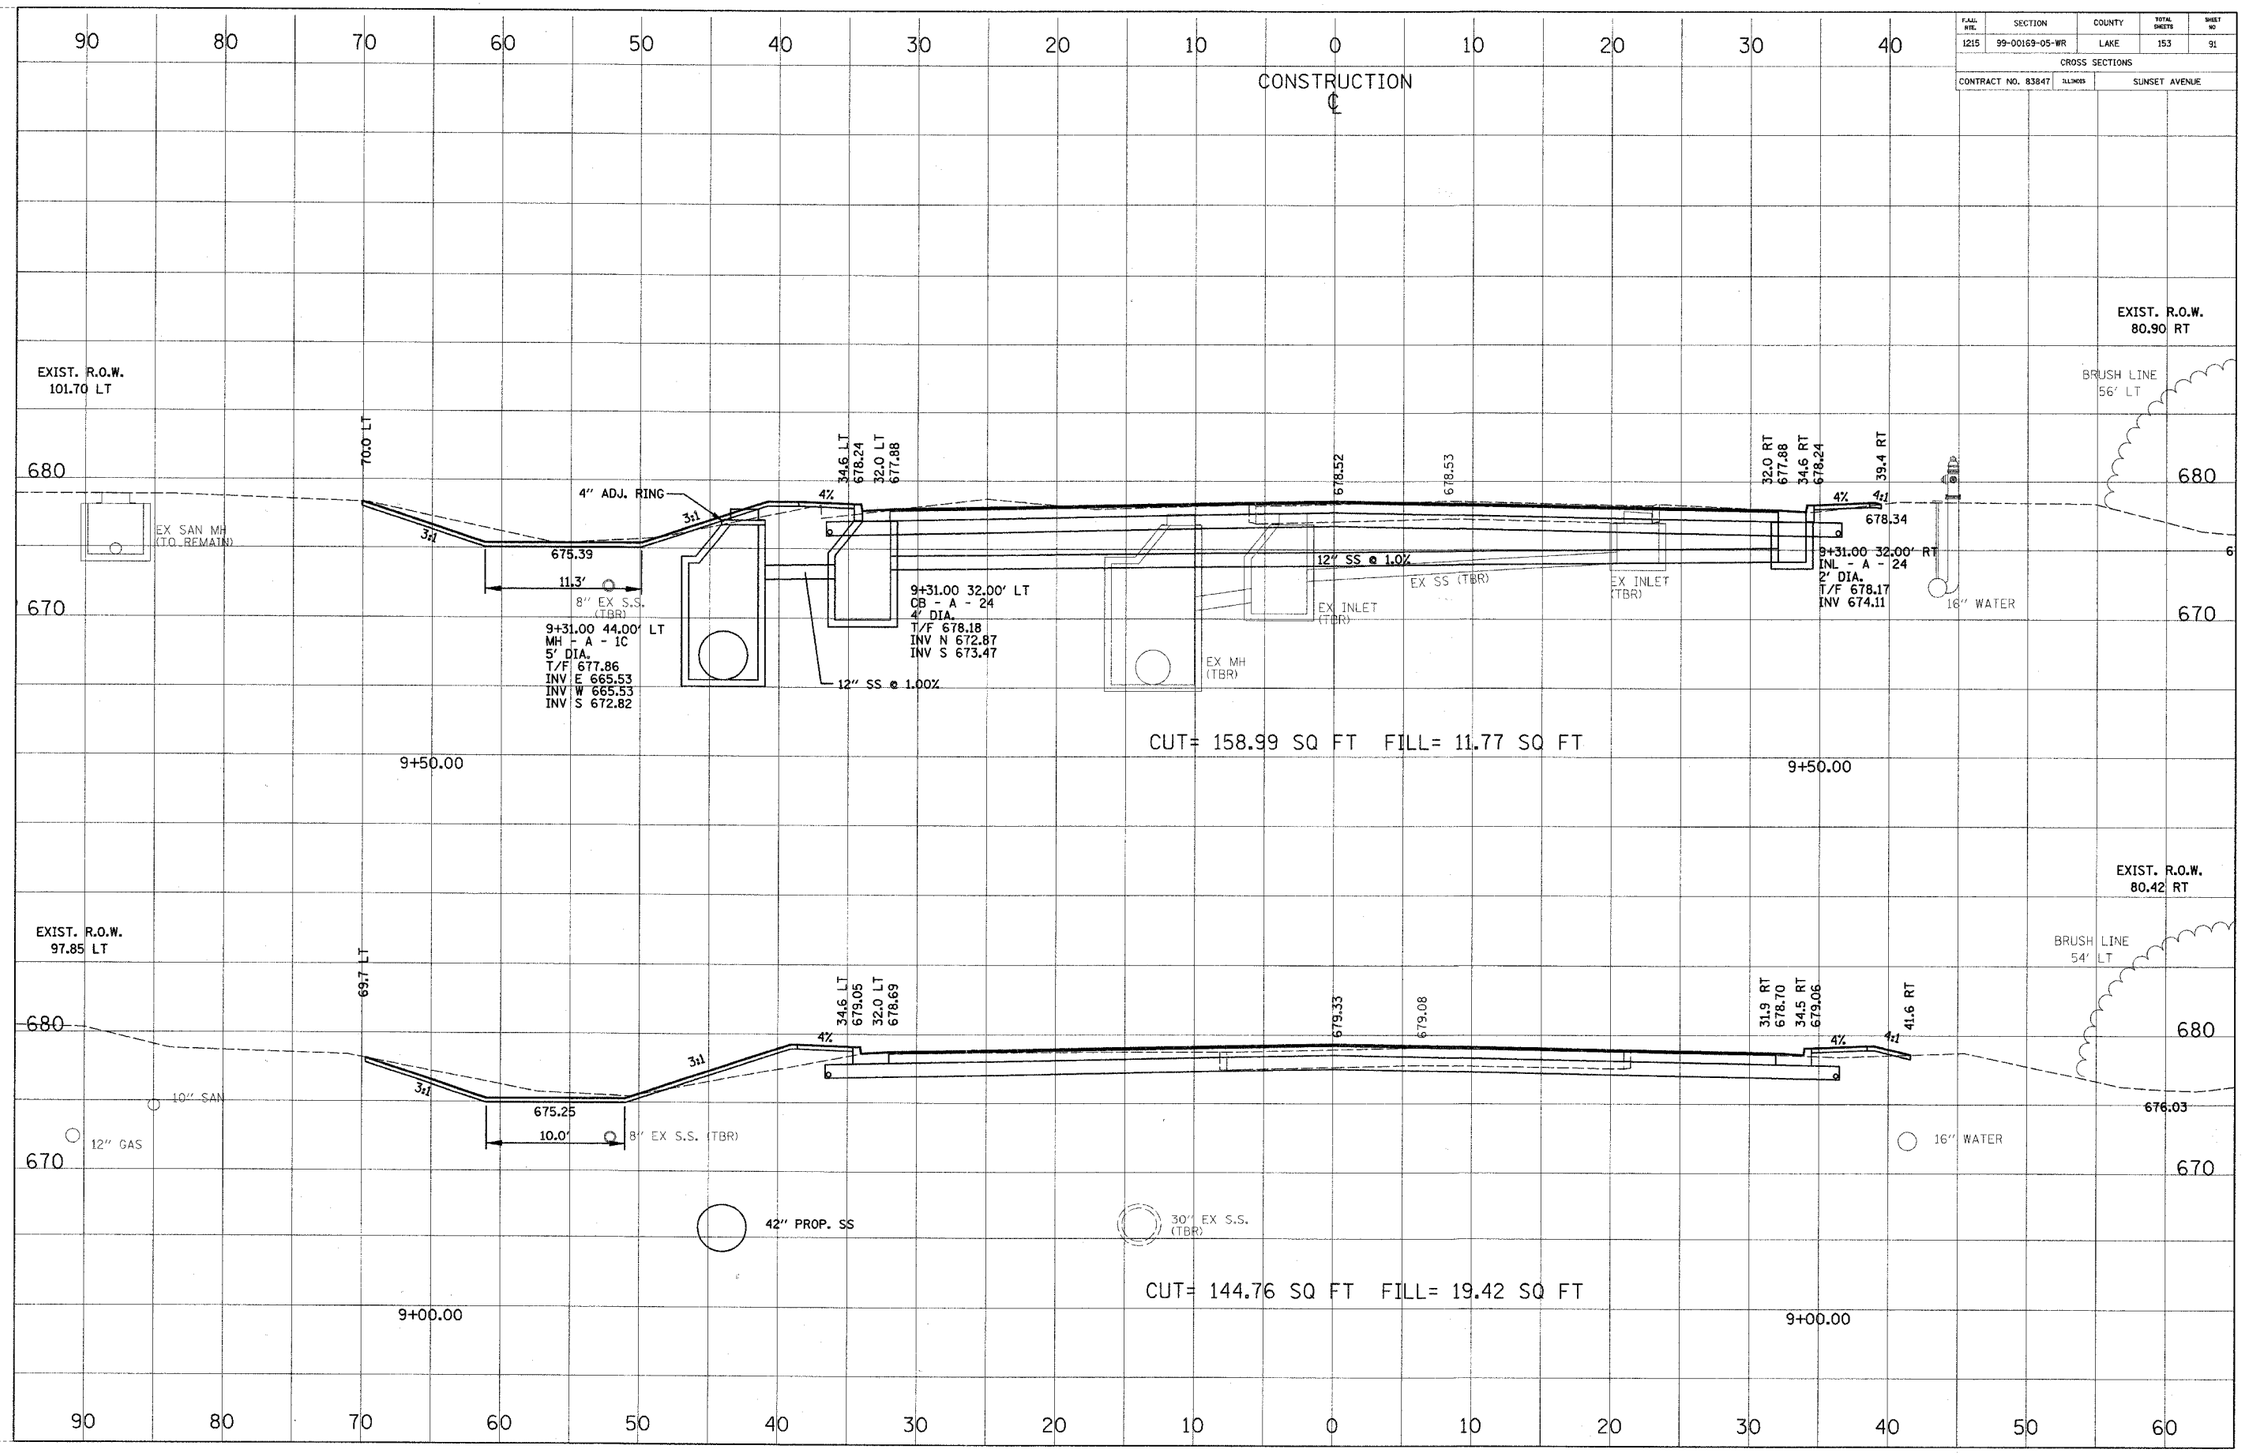


CROSS SECTION | SURVEYED | PLOTTED | ALIGNMENT CHECKED | RT. OF WAY CHECKED | CADD FILE NAME | NOTE BOOK NO. | BY | DATE

CROSS SECTION | SURVEYED | PLOTTED | GRADES CHECKED | B.M. NOTED | STRUCTURE NOTATIONS CHKD | NOTE BOOK NO. | BY | DATE