F.A.U. RTE.	SECTION	COUNTY	TOTAL SHEETS	SHEET NO
1215	99-00169-05-WR	LAKE	153	121
CROSS SECTIONS				
CONTRACT NO. 83847	ILLINOIS	SUNSET AVENUE		

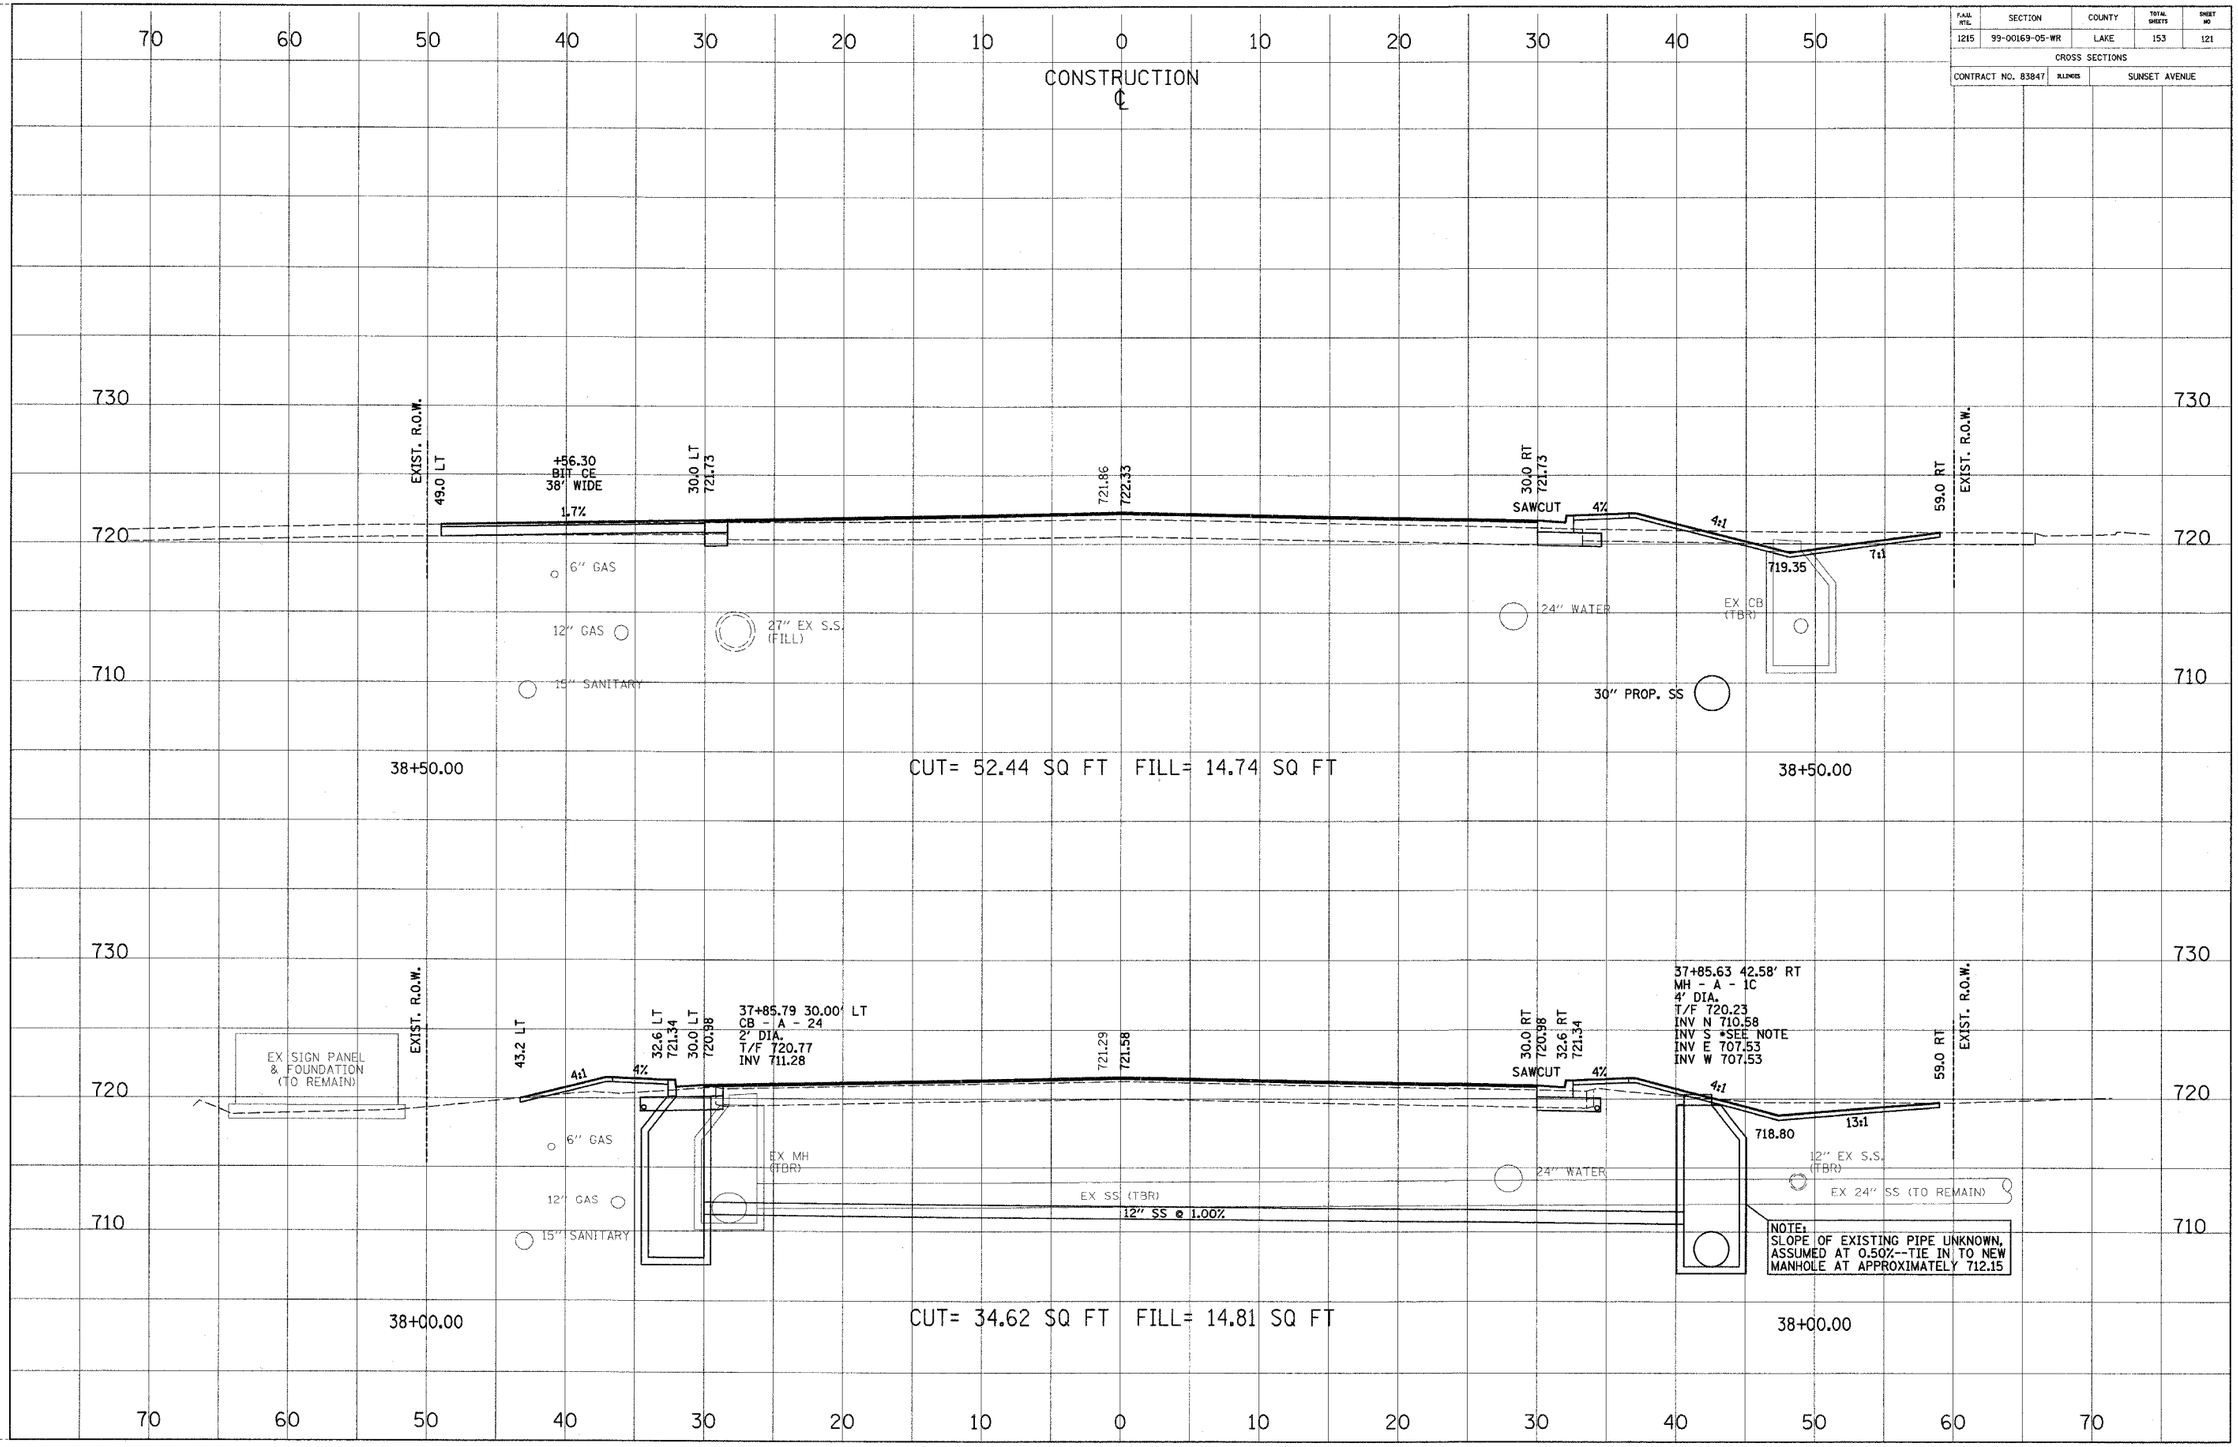

CROSS SECTION NOTE BOOK NO. ____ SURVEYED PLOTTED ALIGNMENT CHECKED RT. OF WAY CHECKED CADD FILE NAME ____ BY ____ DATE ____

CROSS SECTION NOTE BOOK NO. ____ SURVEYED PLOTTED GRADES CHECKED B.M. NOTED STRUCTURE NOTATNS CHKD ____ BY ____ DATE ____