F.A.U. RTE.	SECTION	COUNTY	TOTAL SHEETS	SHEET NO
1215	99-00169-05-WR	LAKE	153	140
CROSS SECTIONS				
CONTRACT NO. 83847	ILLINOIS	SUNSET AVENUE		

CONSTRUCTION ℄

END SAW CUT AND B-6.24 CURB & GUTTER
(ABUTTING EXISTING PAVEMENT) AT
STA. 54+64.40 RT AND STA. 54+82.00 LT

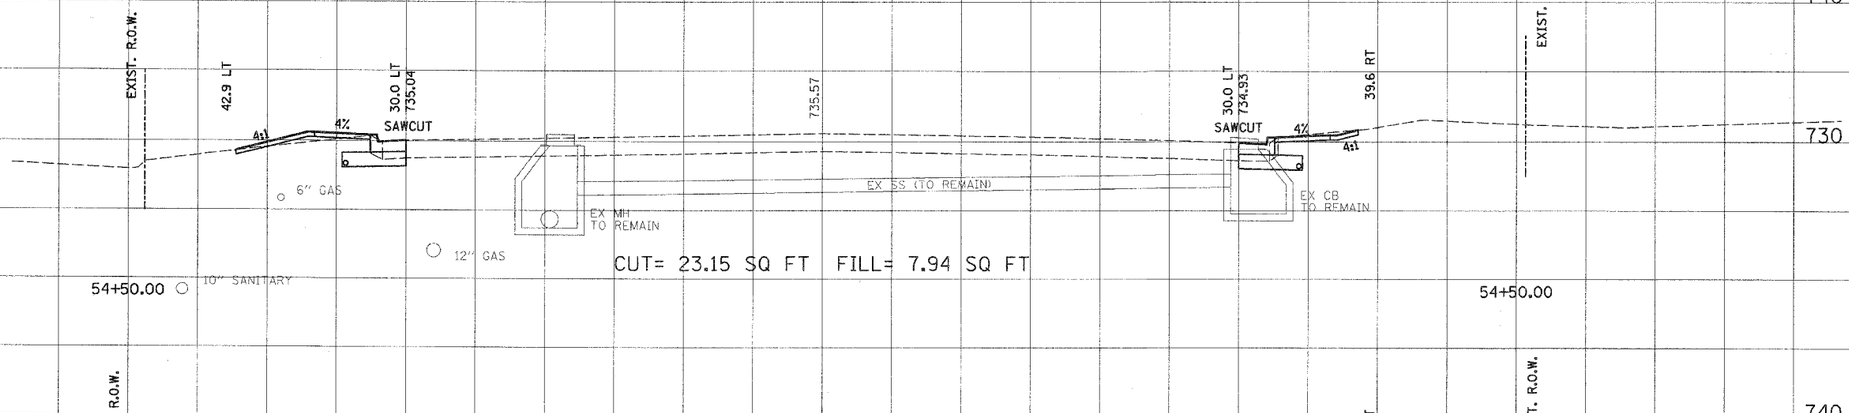

END RESURFACING
STA. 53+58.30

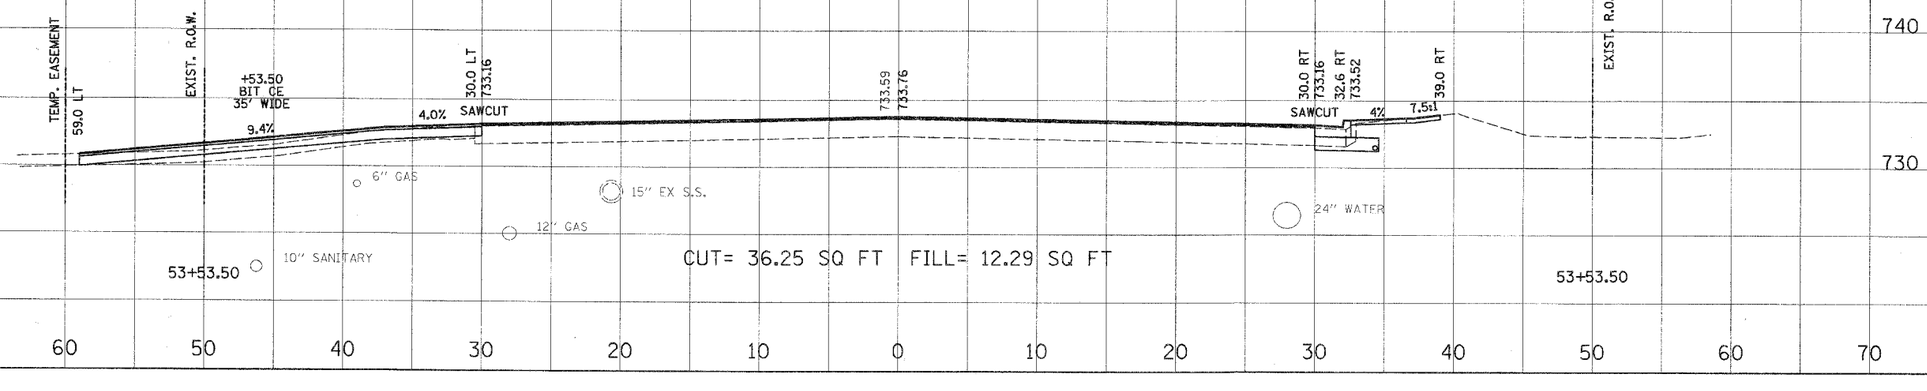

CROSS SECTION
SURVEYED
PLOTTED
ALIGNMENT CHECKED
R.O.W. NOTED
BENCHMARKS
NOTE BOOK
NO.
BY
DATE

CROSS SECTION
SURVEYED
PLOTTED
ALIGNMENT CHECKED
R.O.W. NOTED
BENCHMARKS
NOTE BOOK
NO.
BY
DATE