| F.A... RTE. | SECTION | COUNTY | TOTAL SHEETS | SHEET NO. |
|---|---|---|---|---|
| ---- | 94-F3000-05-BT | COOK | 102 | 78 |
| DOT PROJECT NO. TE-D001 (610) | | | | |
| CENTENNIAL TRAIL | | | | |

CONTRACT NO. 83859

| FINAL SURVEY | SURVEYED | BY | DATE |
|---|---|---|---|
| NOTE BOOK | PLOTTED | | |
| NO. | TEMPLATE | | |
| | AREAS | | |
| | AREAS CHECKED | | |
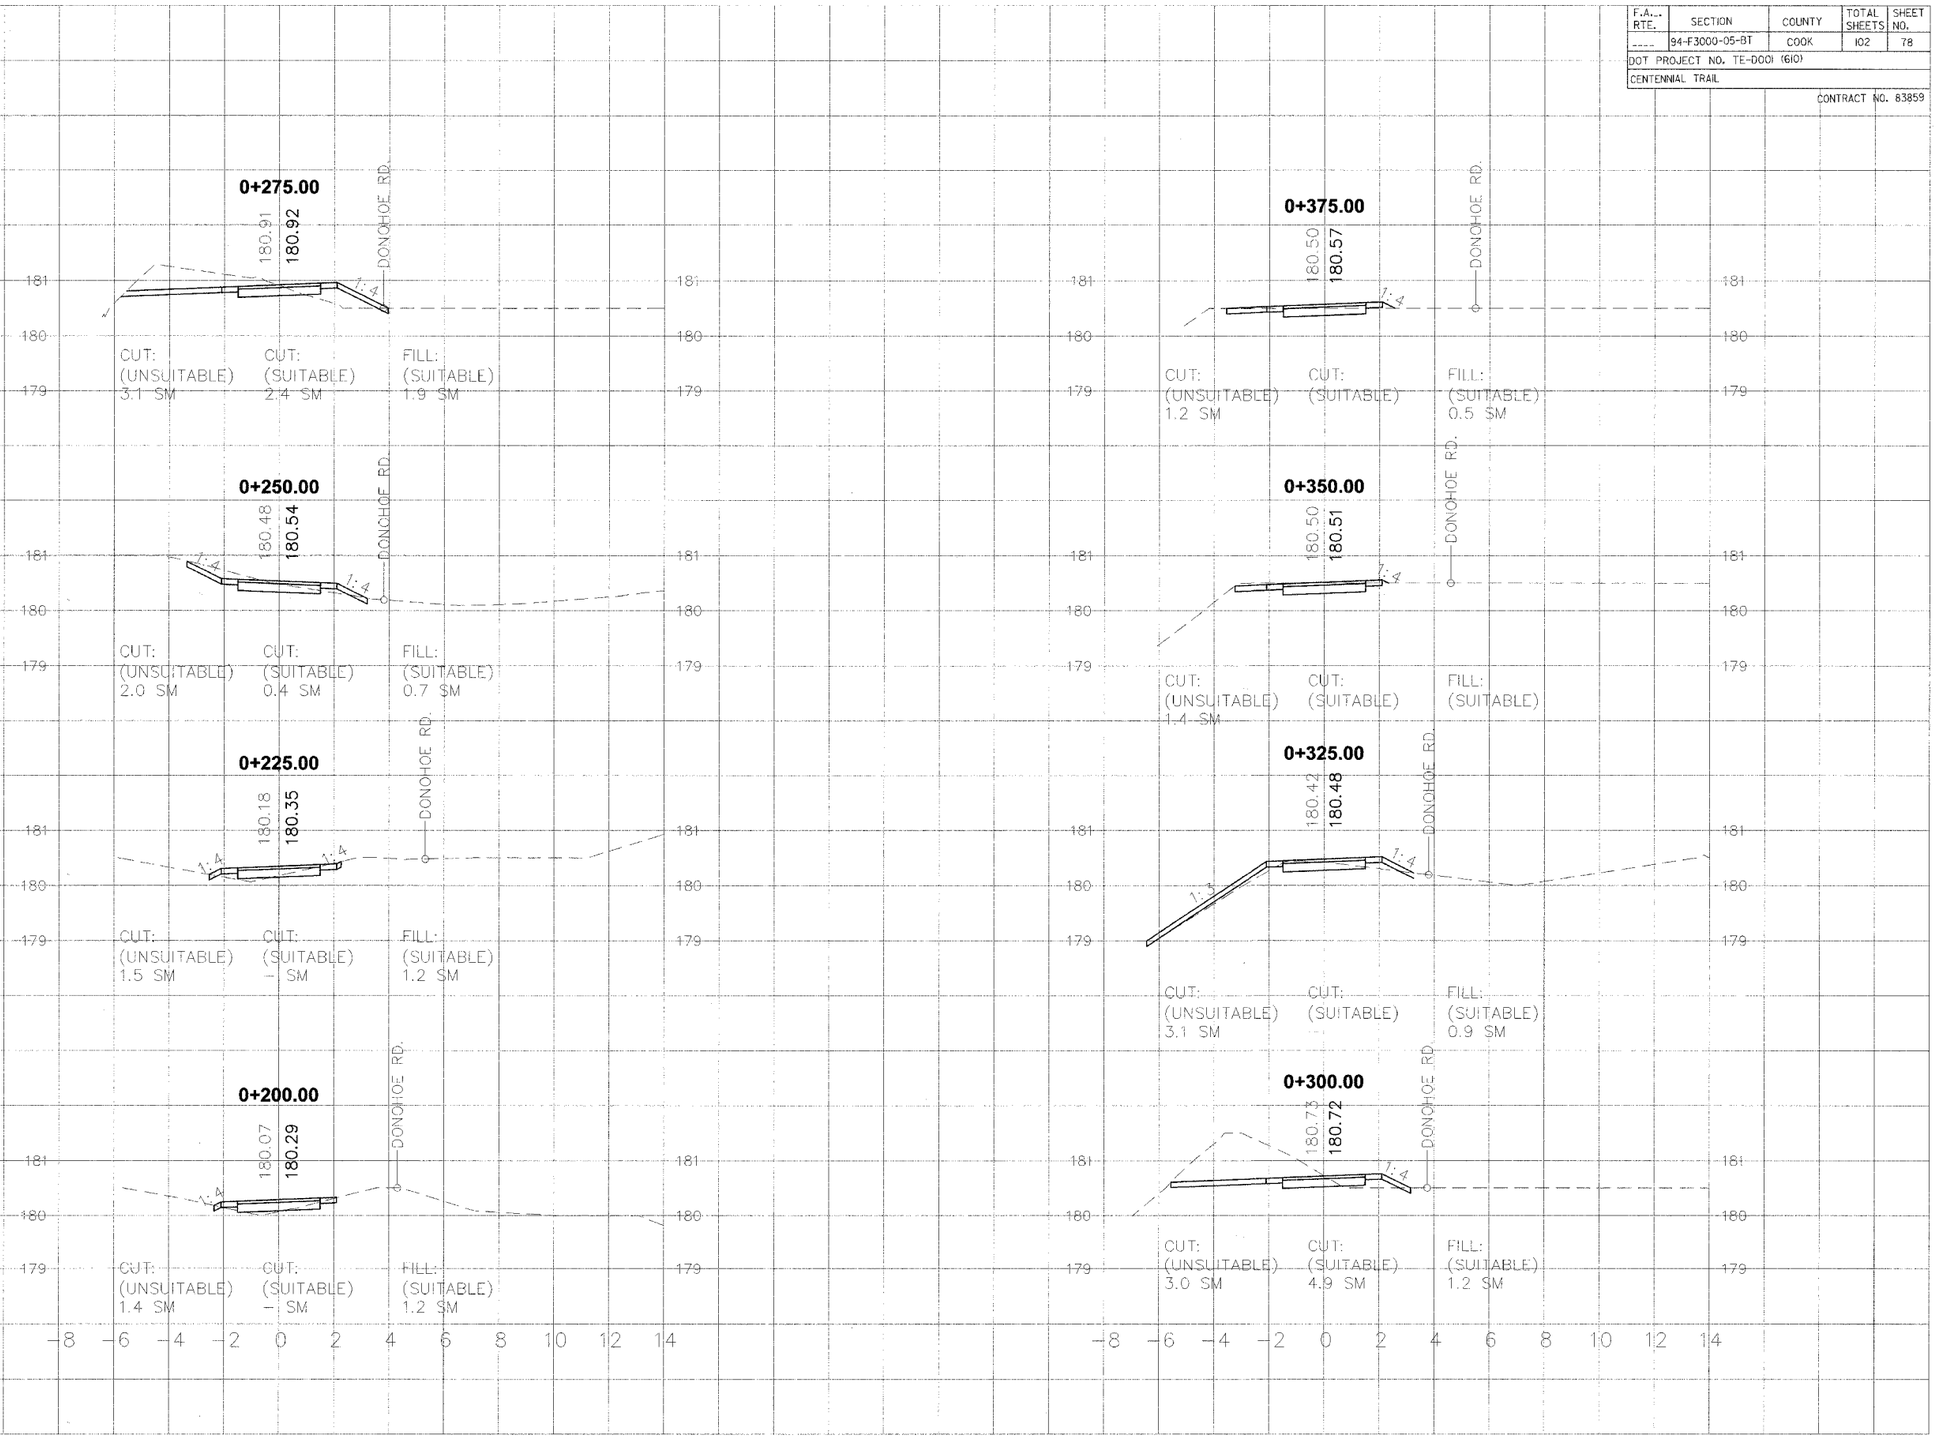
| ORIGINAL SURVEY | SURVEYED | BY | DATE |
|---|---|---|---|
| NOTE BOOK | PLOTTED | | |
| NO. | TEMPLATE | | |
| | AREAS | | |
| | AREAS CHECKED | | |