F.A... RTE.	SECTION	COUNTY	TOTAL SHEETS	SHEET NO.
----	94-F3000-05-BT	COOK	102	83
DOT PROJECT NO. TE-D001 (6ID)				
CENTENNIAL TRAIL				
			CONTRACT NO. 83859	
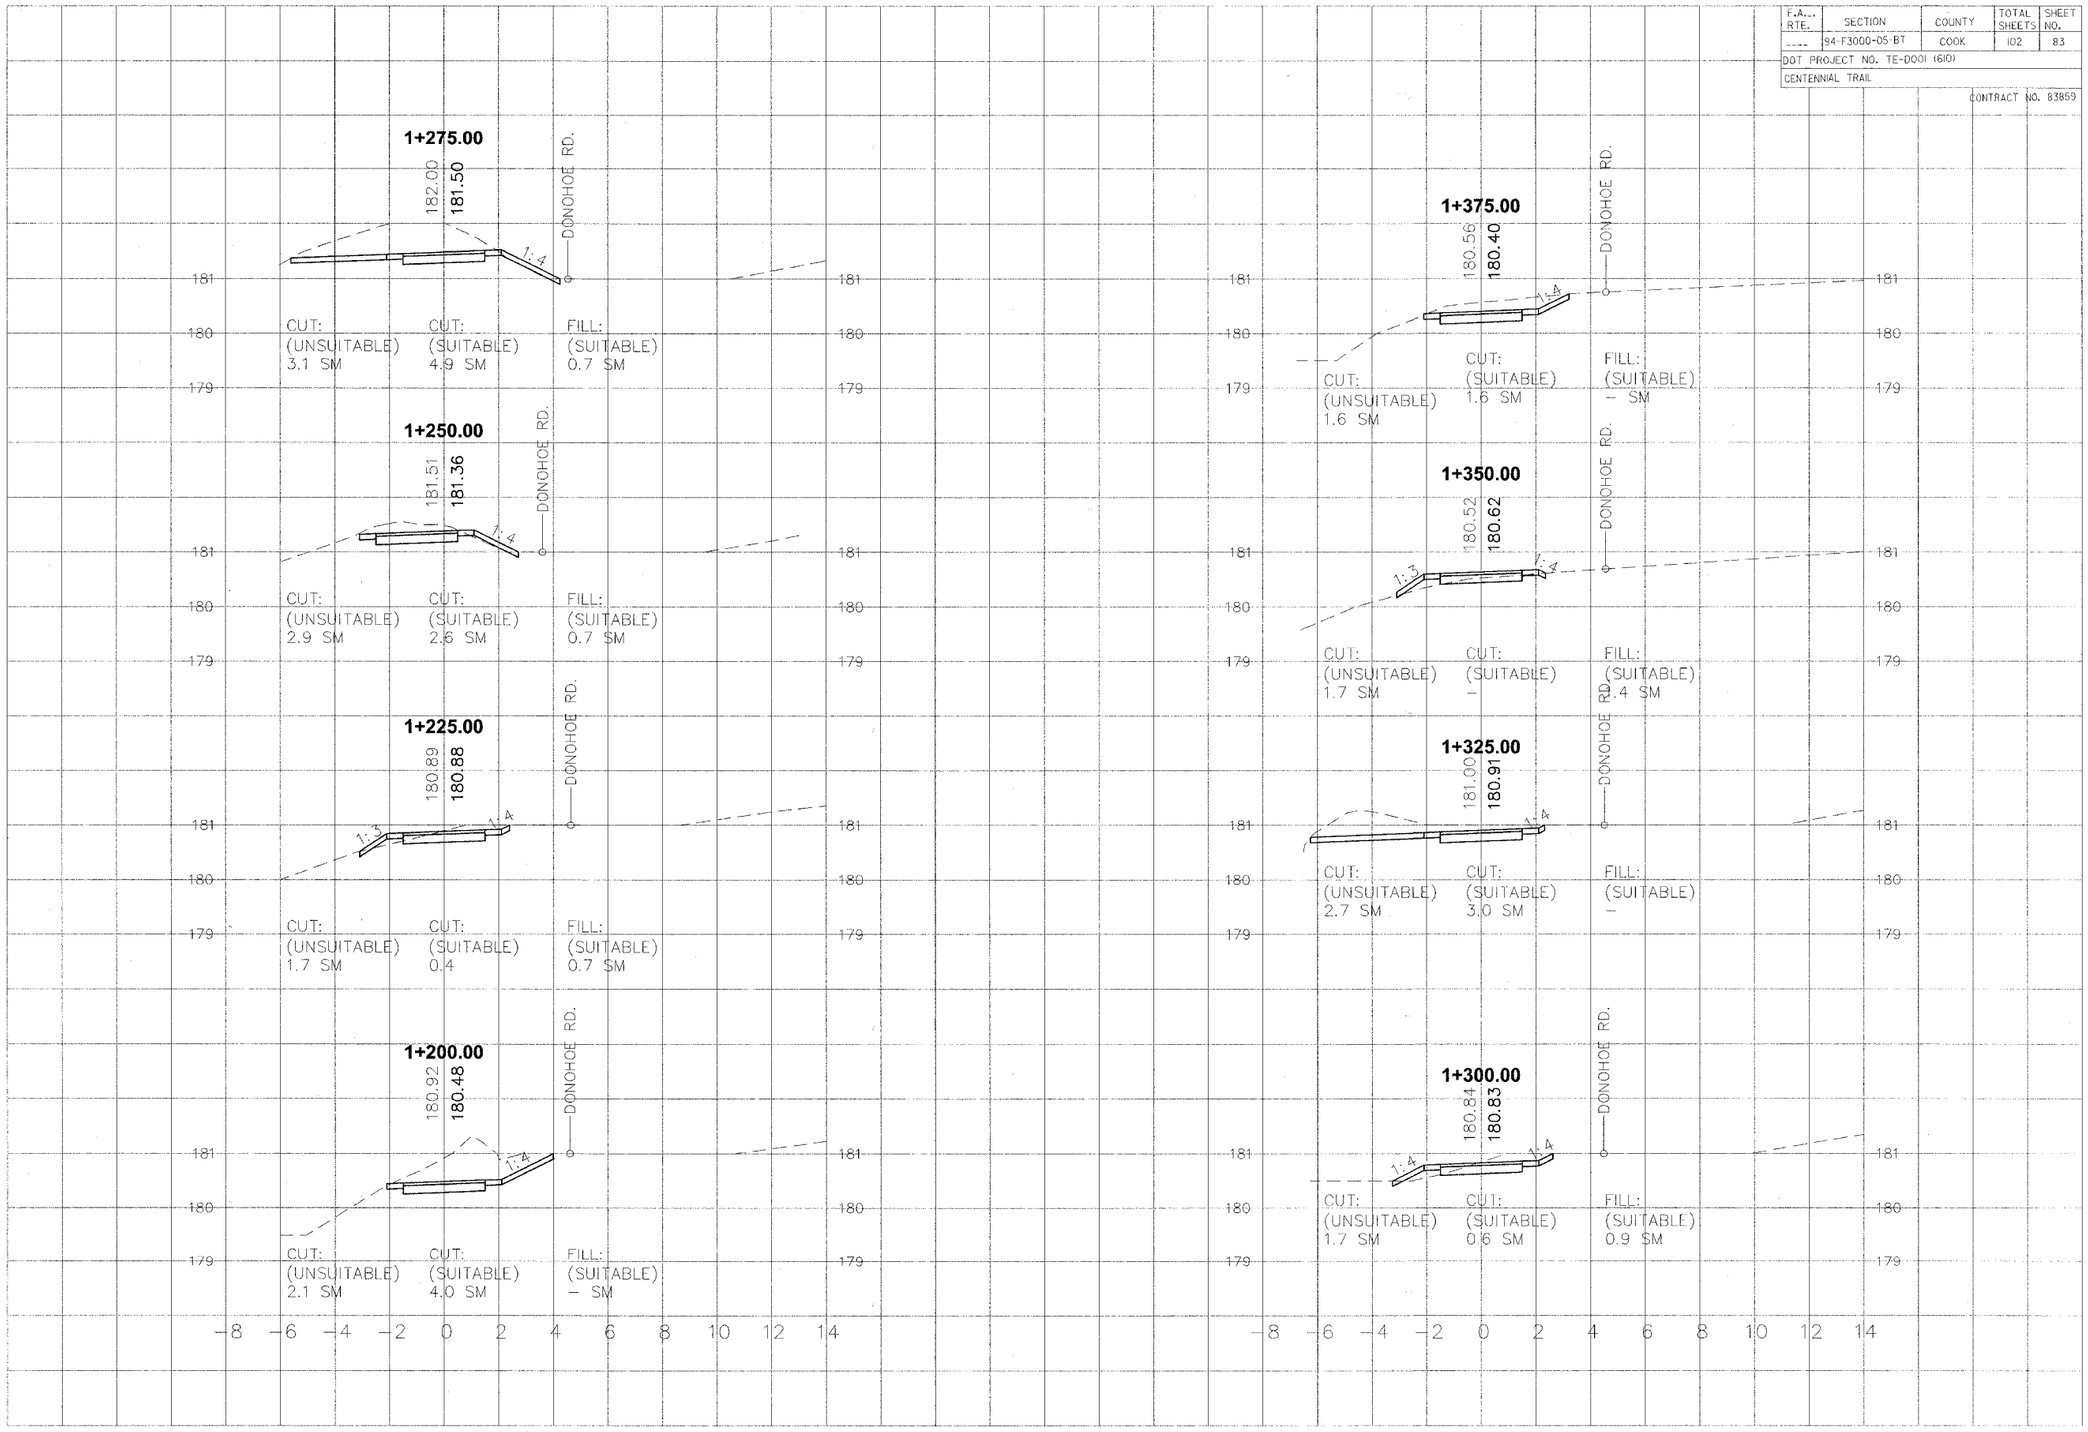
FINAL SURVEY
ORIGINAL SURVEY
SURVEYED
PLOTTED
TYPICAL LINE
NOTE BOOK
AREAS
AREAS CHECKED
NO.
BY
DATE