F.A. RTE.	SECTION	COUNTY	TOTAL SHEETS	SHEET NO.
----	94-F3000-05-BT	COOK	102	87

DOT PROJECT NO. TE-D001 (610)

CENTENNIAL TRAIL

CONTRACT NO. 83859

FINAL SURVEY	SURVEYED	BY	DATE
NOTE BOOK	PLOTTED		
NO.	TEMPLATE		
	AREAS		
	AREAS CHECKED		
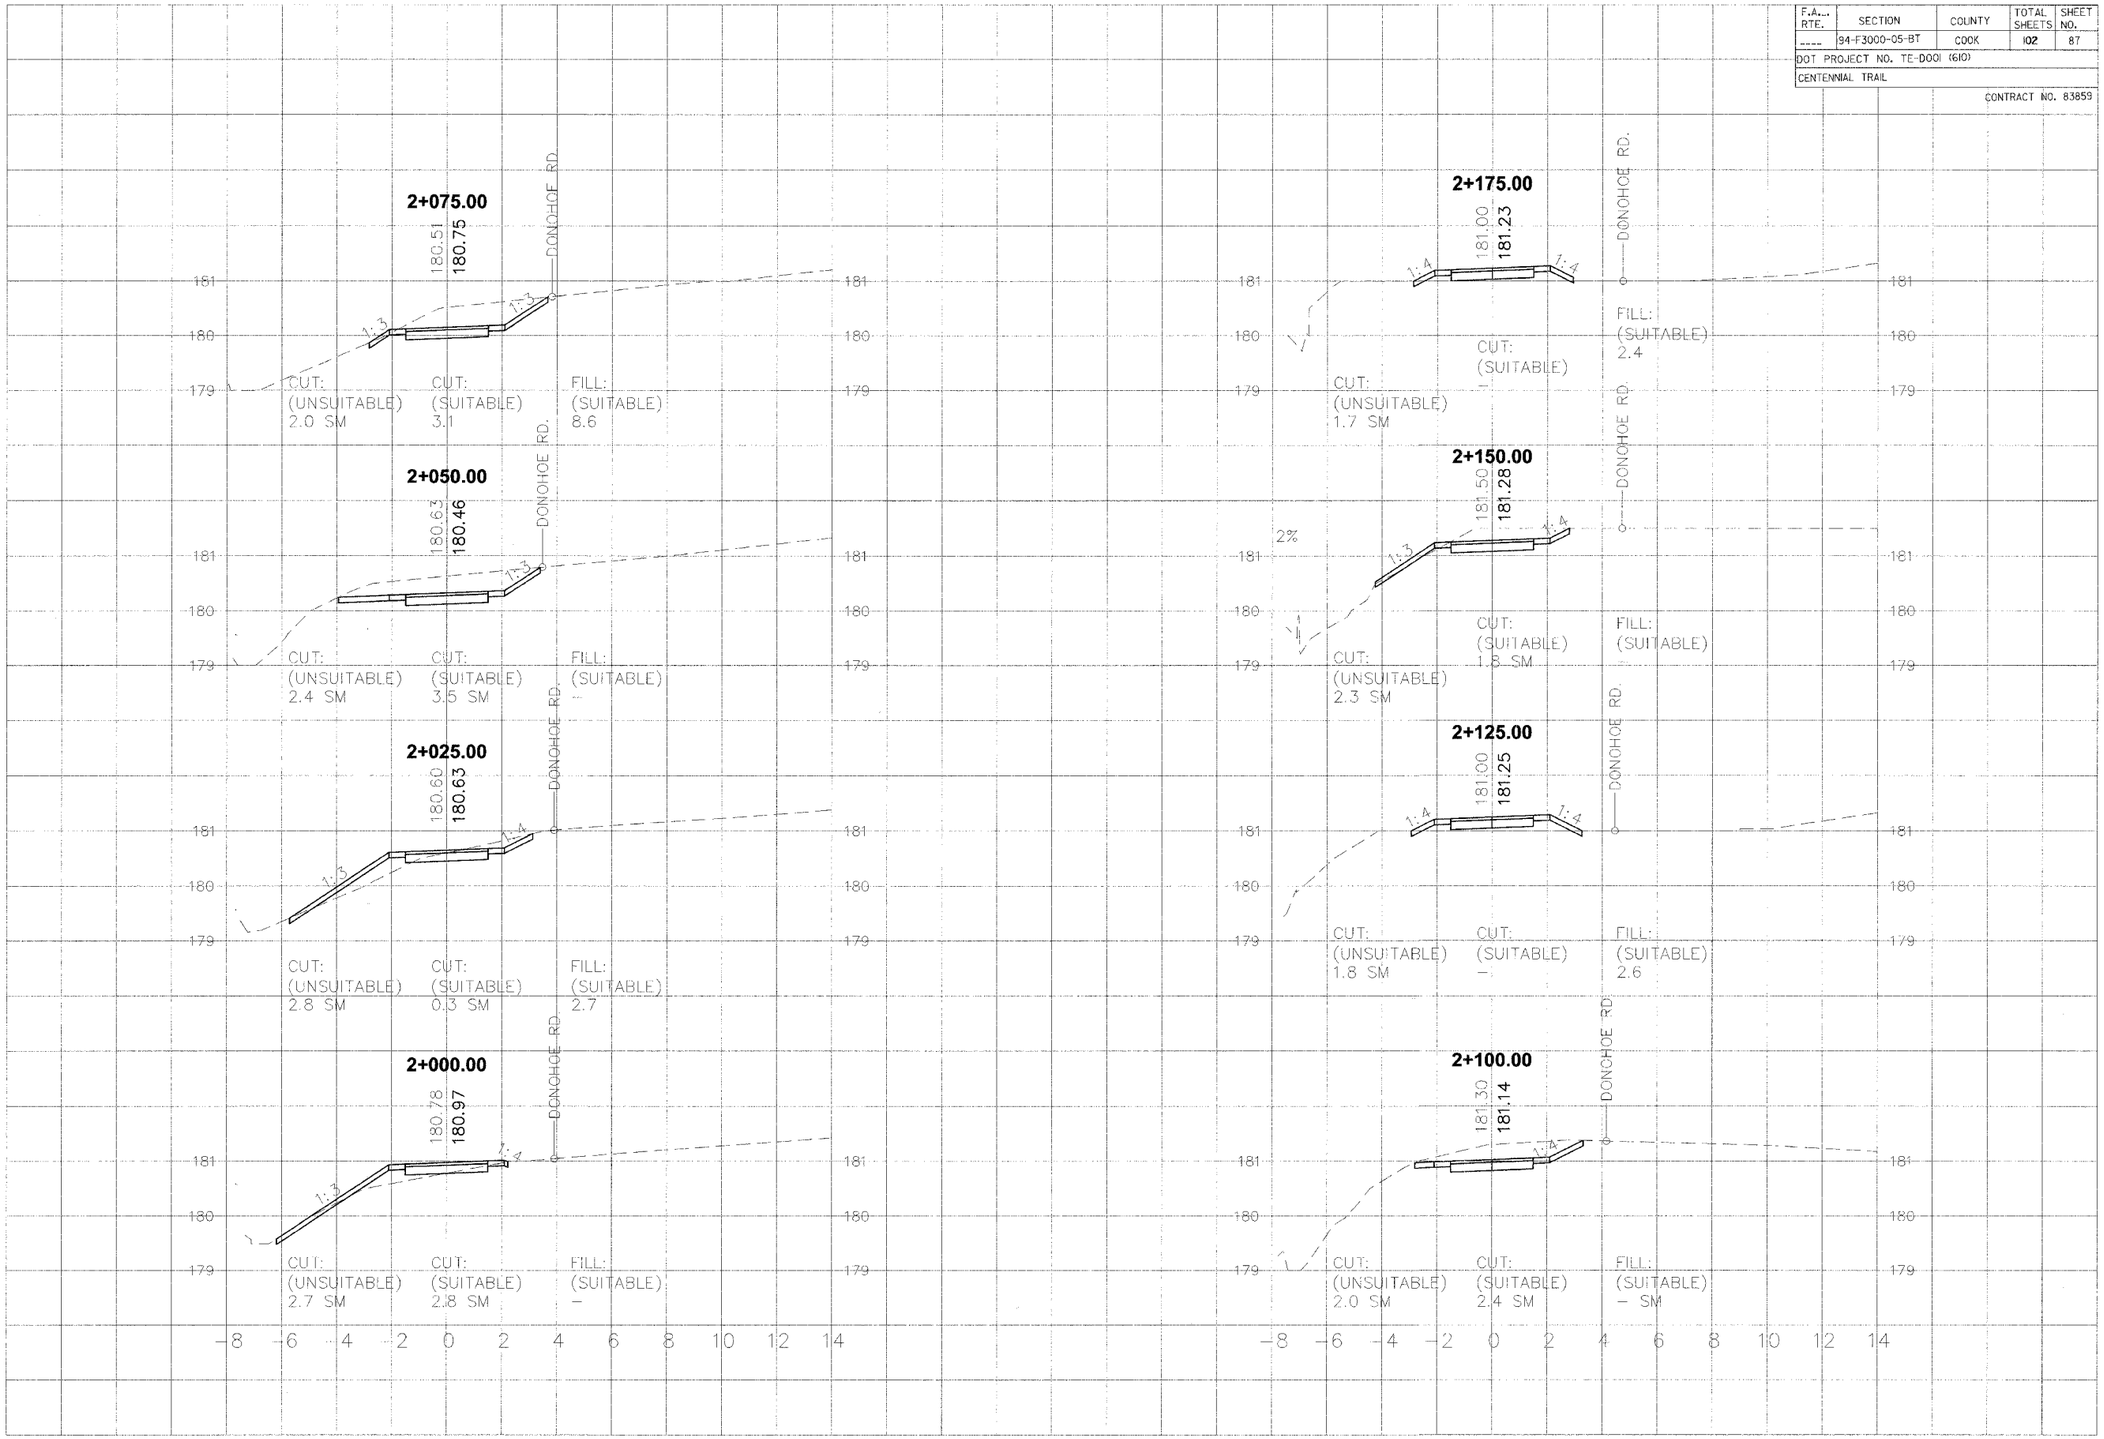
ORIGINAL SURVEY	SURVEYED	BY	DATE
NOTE BOOK	PLOTTED		
NO.	TEMPLATE		
	AREAS		
	AREAS CHECKED