F.A. RTE.	SECTION	COUNTY	TOTAL SHEETS	SHEET NO.
____	94-F3000-05-BT	COOK	102	90
DOT PROJECT NO. TE-D001 (610)				
CENTENNIAL TRAIL				
CONTRACT NO. 83859				

FINAL SURVEY — NOTE BOOK — NO. — SURVEYED — PLOTTED — TRAVERSE — AREAS — AREAS CHECKED — BY — DATE

ORIGINAL SURVEY — NOTE BOOK — NO. — SURVEYED — PLOTTED — TRAVERSE — AREAS — AREAS CHECKED — BY — DATE

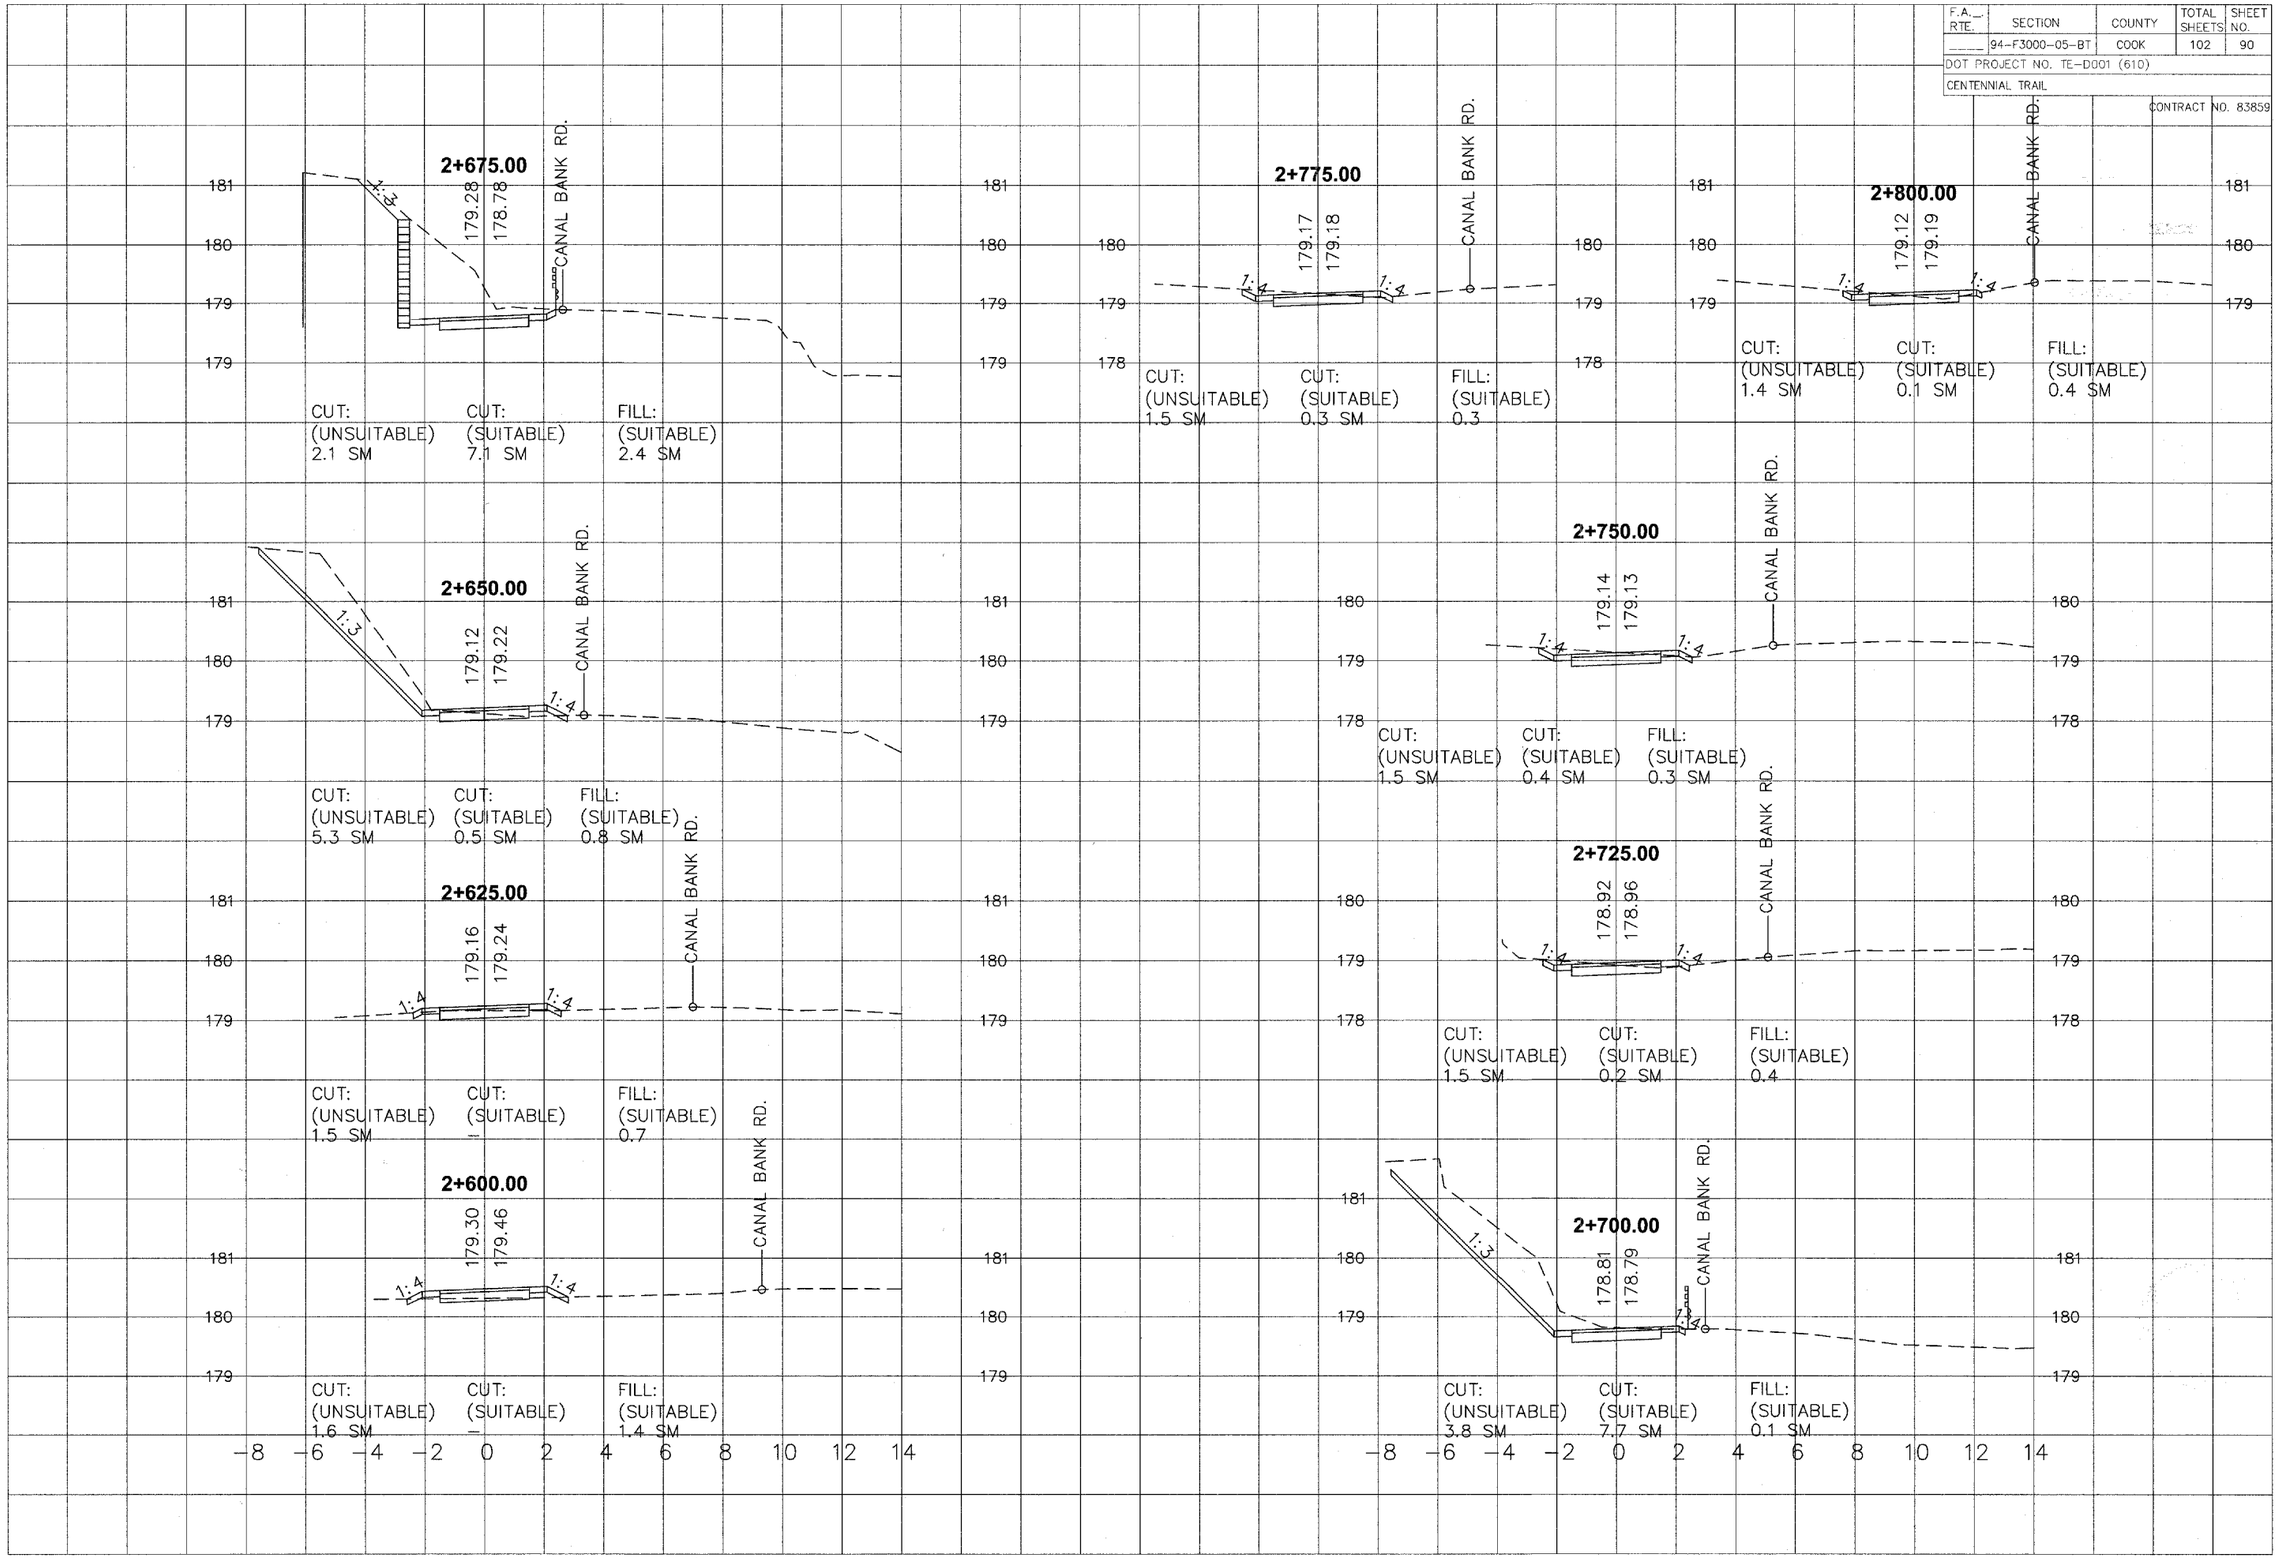

T:\county\25365767_CenTrail2\Roadway\CrossSection\Segment 1 (CURRENT).dwg User:leslie_morrison Feb 23, 2007 – 8:58am