F.A. RTE.	SECTION	COUNTY	TOTAL SHEETS	SHEET NO.
	05-00130-00-BR	WILL	41	37
STA. 107+00	TO STA. 110+00			
FED. ROAD DIST. NO.	ILLINOIS	FED. AID PROJECT		

CONTRACT NO. 83889

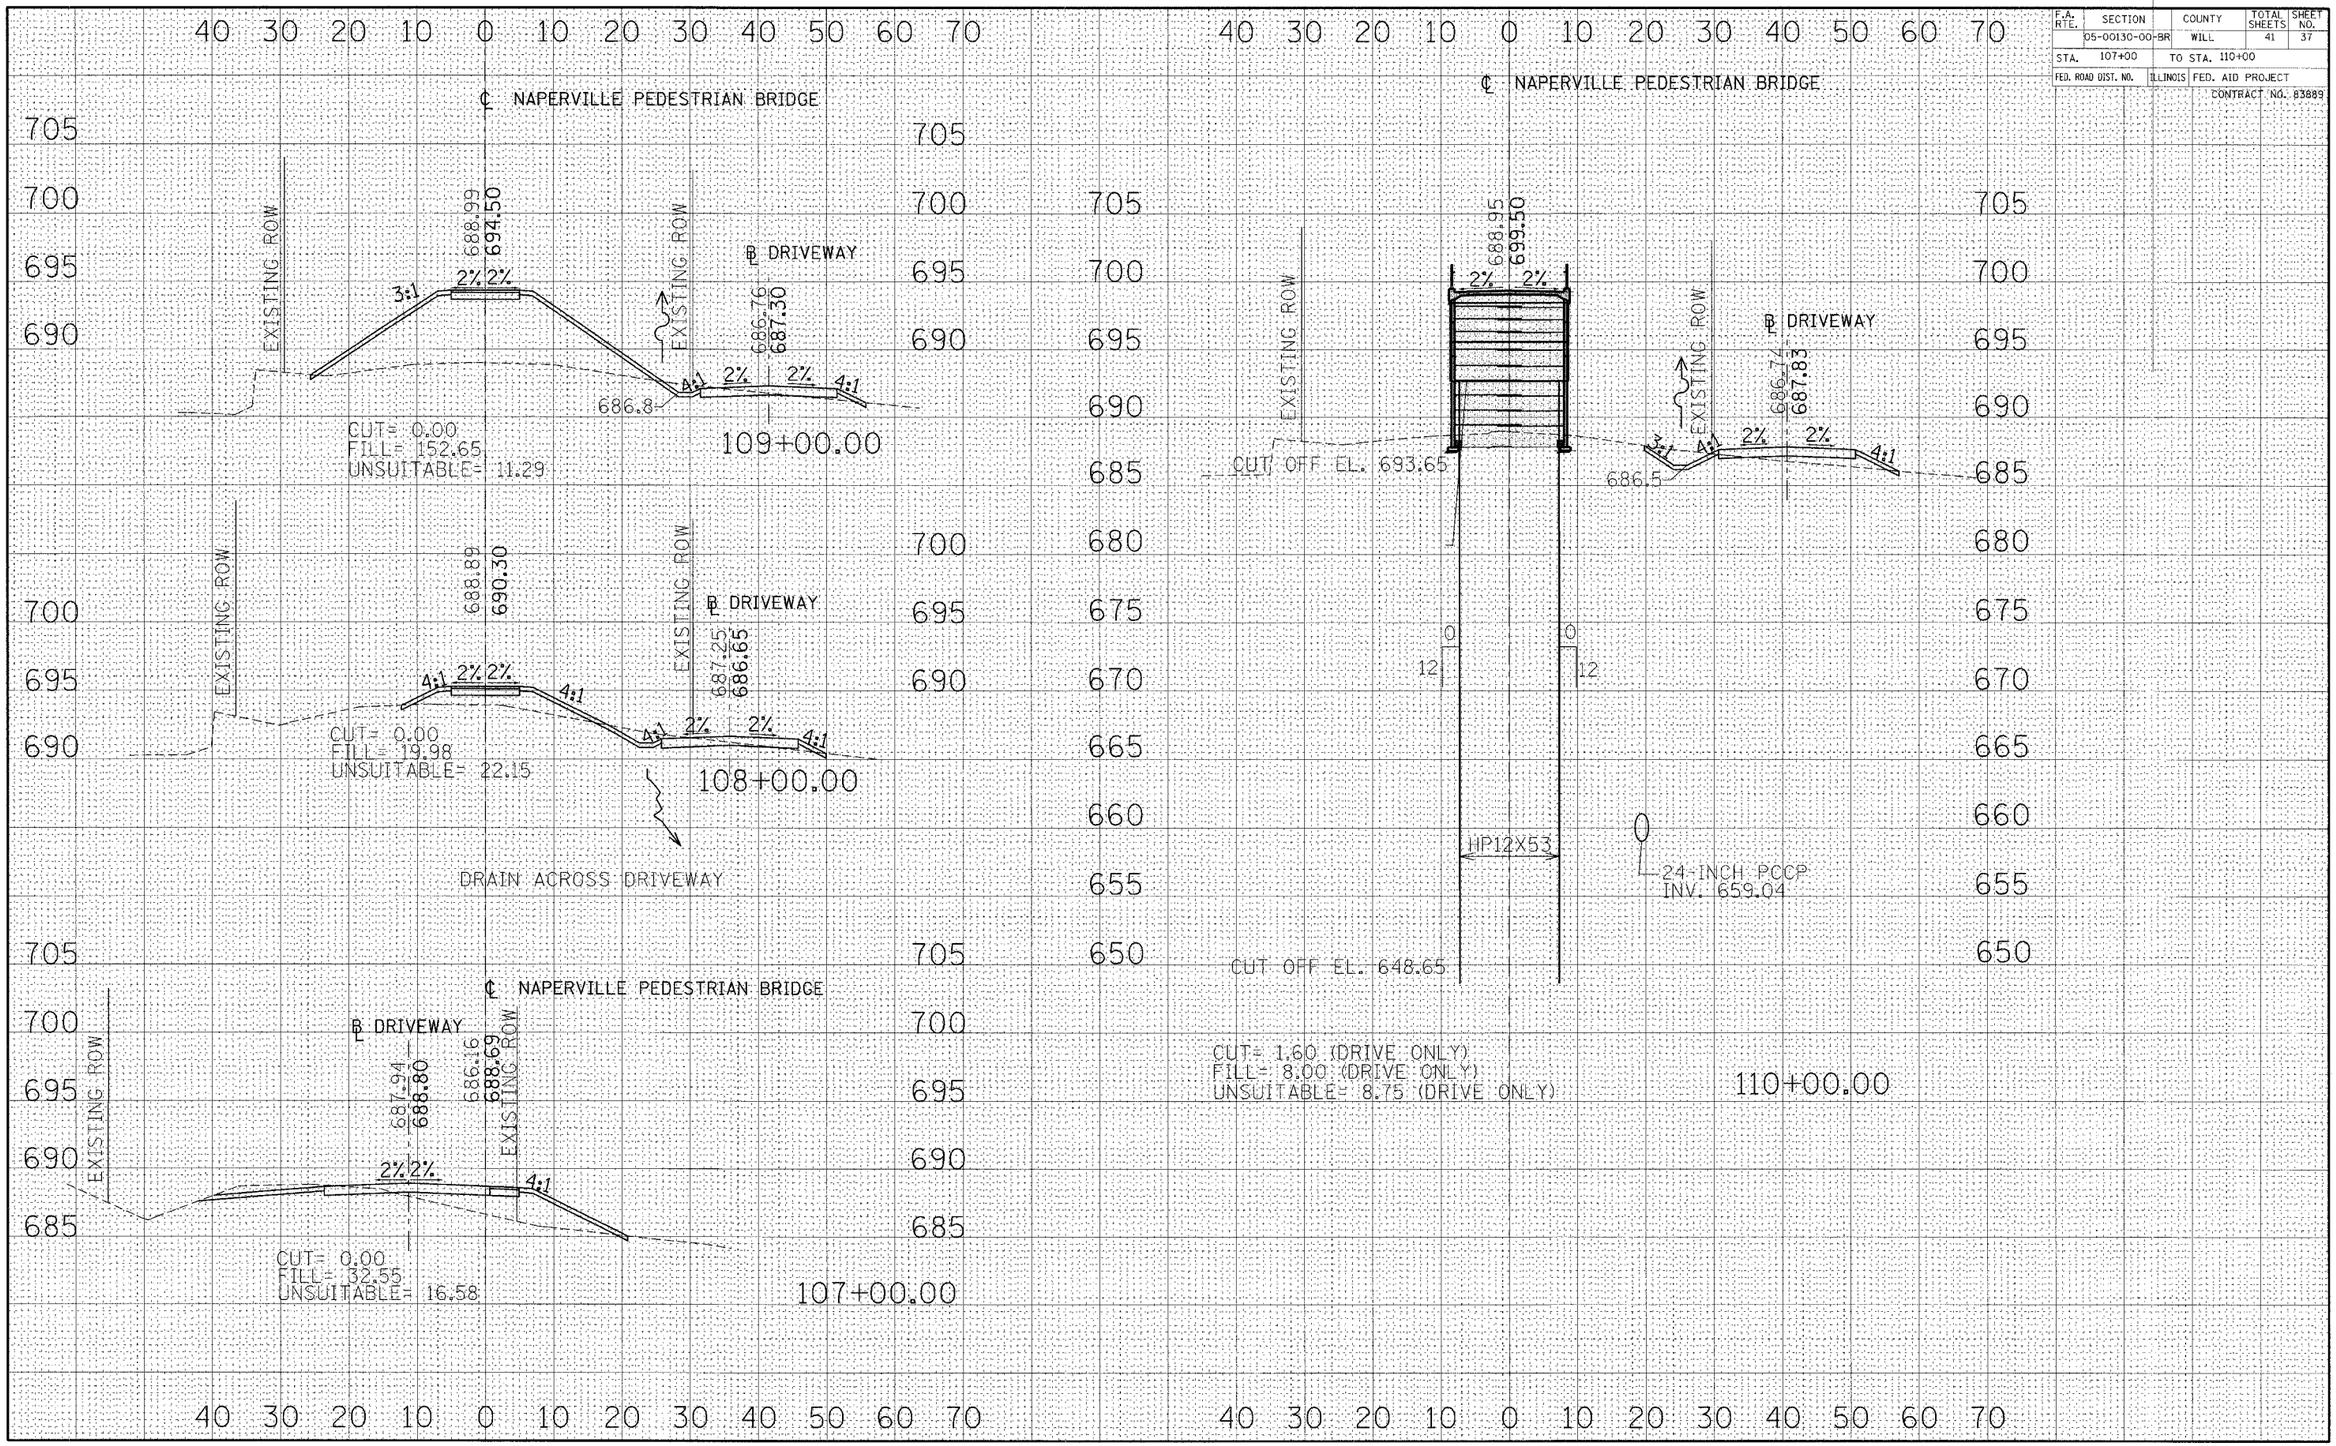

CROSS SECTIONS-NAPERVILLE PEDESTRIAN BRIDGE