F.A. RTE.	SECTION	COUNTY	TOTAL SHEETS	SHEET NO.
1394	97-00226-00-FP	COOK	80	22
STA. 6+00	TO STA. 12+00			
FED. ROAD DIST. NO.	ILLINOIS	FED. AID PROJECT		

CONTRACT NO.: 83898

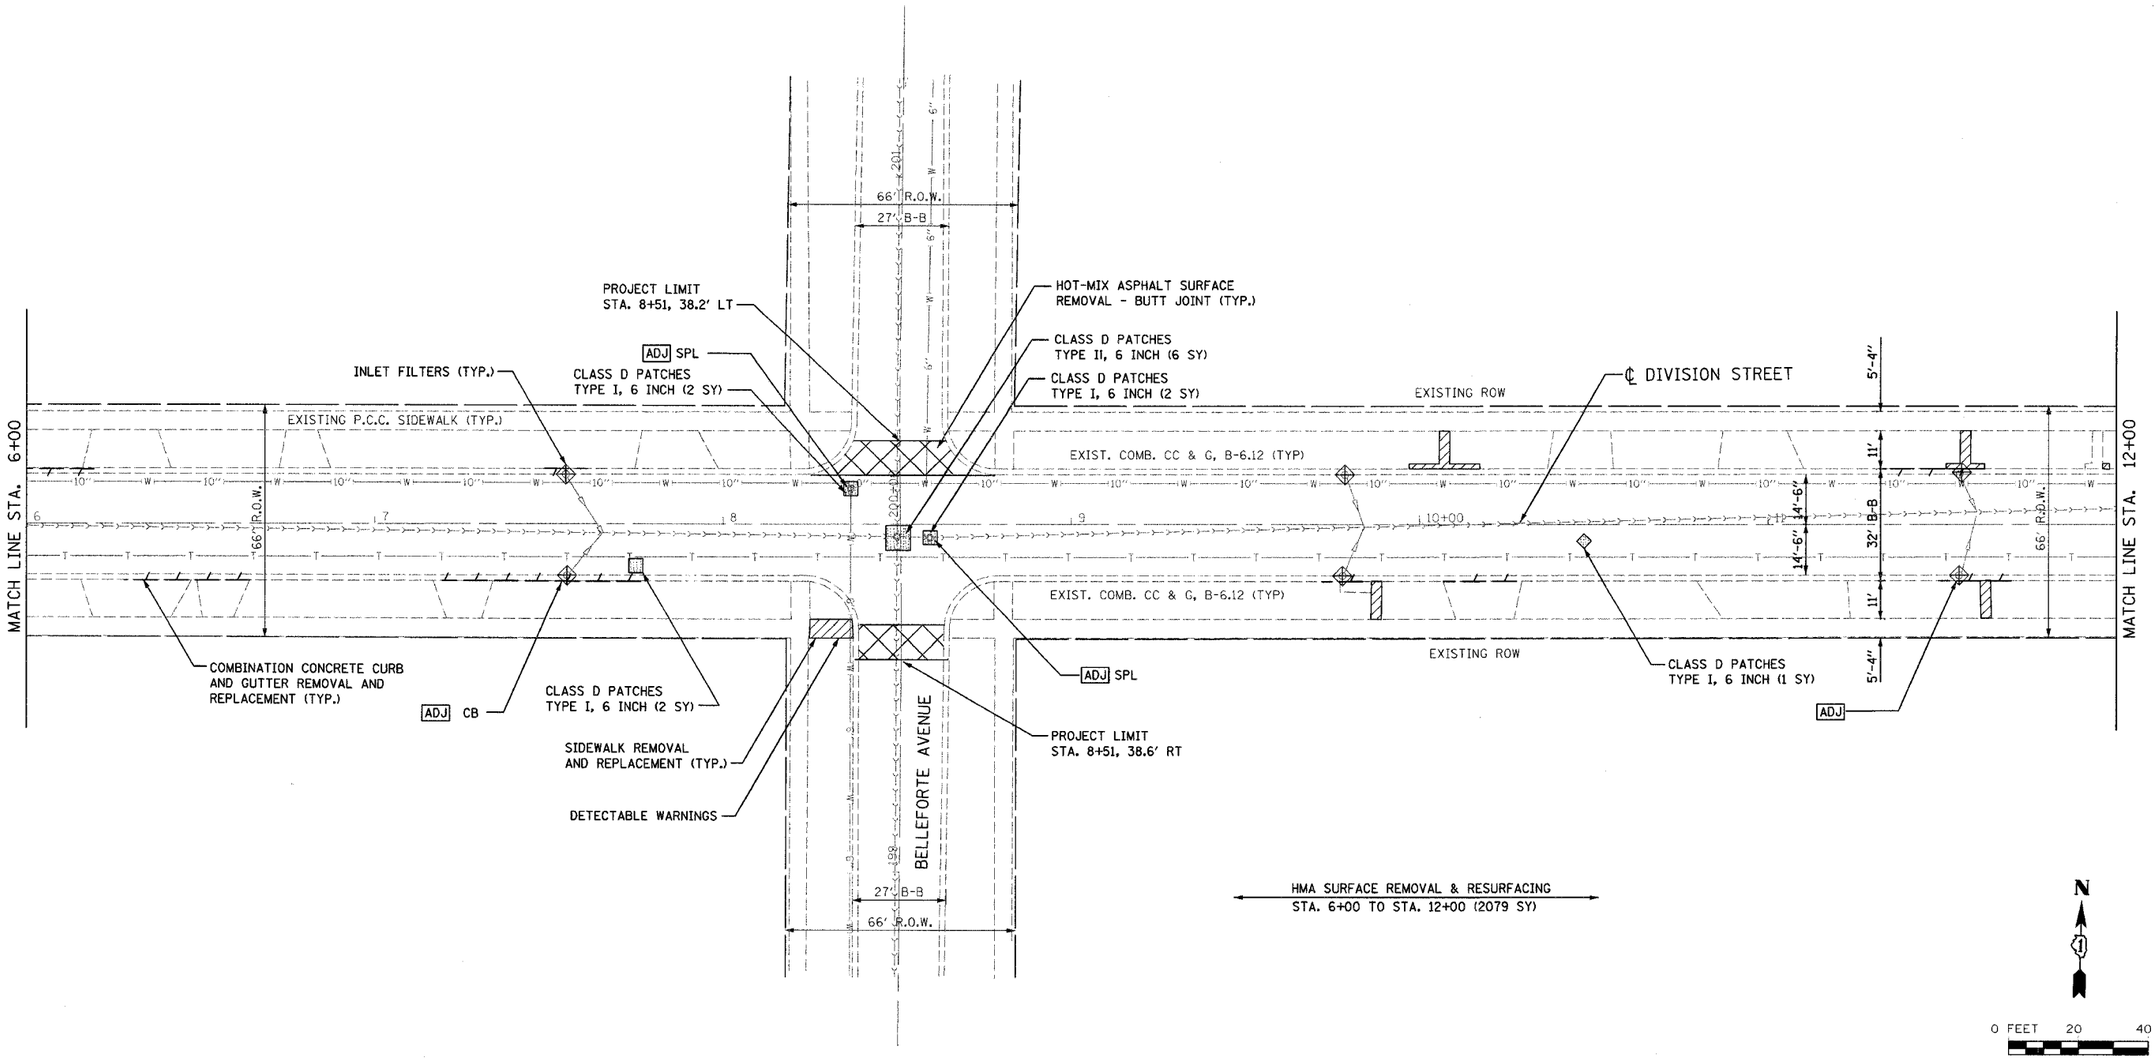

HMA SURFACE REMOVAL & RESURFACING
STA. 6+00 TO STA. 12+00 (2079 SY)

N

0 FEET 20 40

STRAND ASSOCIATES, INC.® ENGINEERS

REVISIONS NAME	DATE

ILLINOIS DEPARTMENT OF TRANSPORTATION

FAU 1394
DIVISION STREET

EXISTING AND PROPOSED PLAN

SCALE: VERT. 1" = 20'
HORIZ. 1" = 20'
DATE 1/9/2007

DRAWN BY SAK
CHECKED BY JDM

FILENAME: s:\96\751-0096\793\42in\roberts\sheet files\invisible files\division geom - 02.dgn
DATE: 9/2007
TIME: 4:37:58 PM