F.A. RTE.	SECTION	COUNTY	TOTAL SHEETS	SHEET NO.
1394	97-00226-00-FP	COOK	80	24
STA. 18+00		TO STA. 24+00		
FED. ROAD DIST. NO.	ILLINOIS	FED. AID PROJECT		

CONTRACT NO.: 83898

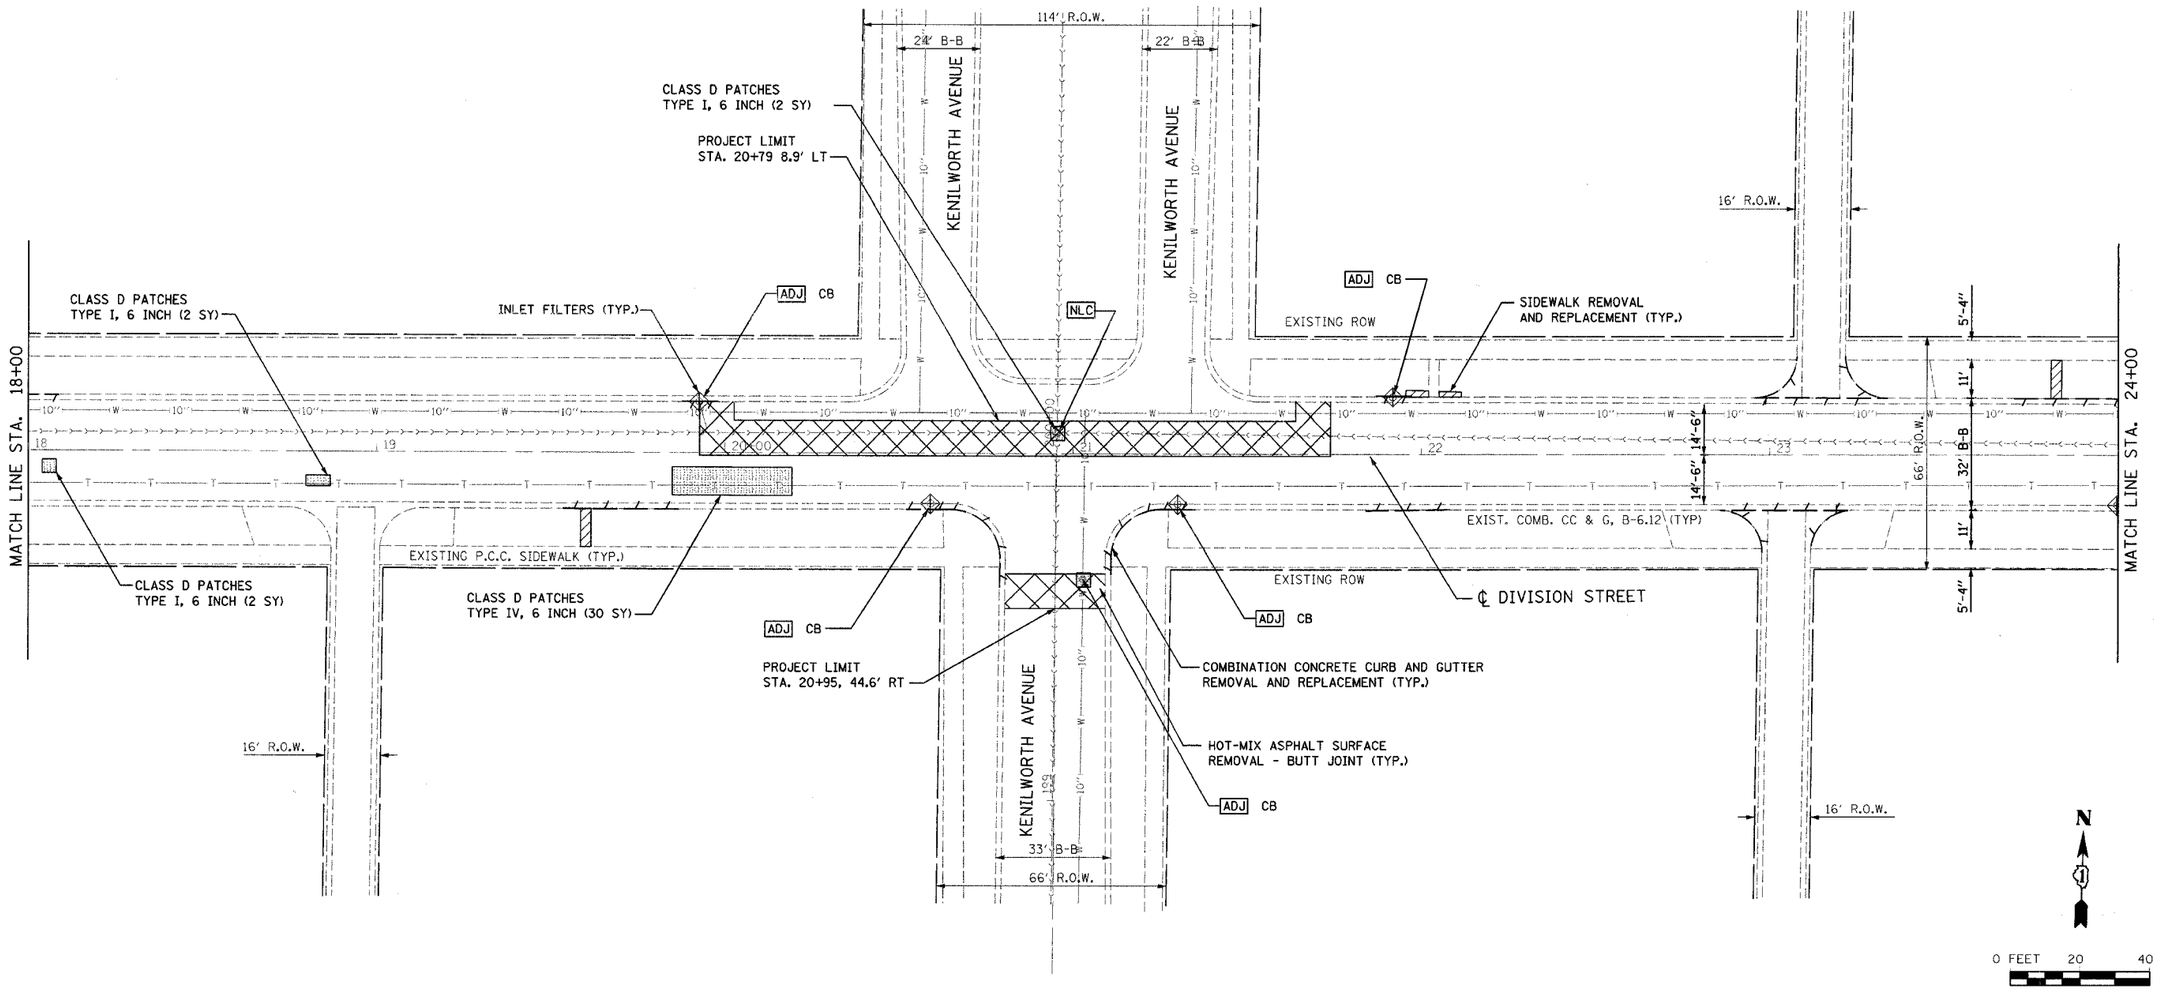

HMA SURFACE REMOVAL & RESURFACING
STA. 18+00 TO STA. 24+00 (1935 SY)

STRAND ASSOCIATES, INC.® ENGINEERS

REVISIONS	
NAME	DATE

ILLINOIS DEPARTMENT OF TRANSPORTATION

FAU 1394
DIVISION STREET

EXISTING AND PROPOSED PLAN

SCALE: VERT. 1" = 20'
HORIZ. 1" = 20'
DATE 1/9/2007

DRAWN BY SAK
CHECKED BY JDM

FILENAME: s:\DPI\751-0000\786\328\autocad\sheet files\construction plans\division\division plan - 04.dgn
DATE: 1/9/2007
TIME: 4:37:30 PM