F.A. RTE.	SECTION	COUNTY	TOTAL SHEETS	SHEET NO.
1394	97-00226-00-FP	COOK	80	35
STA. 100+00		TO STA. 104+50		
FED. ROAD DIST. NO.	ILLINOIS	FED. AID PROJECT		

CONTRACT NO.: 83898

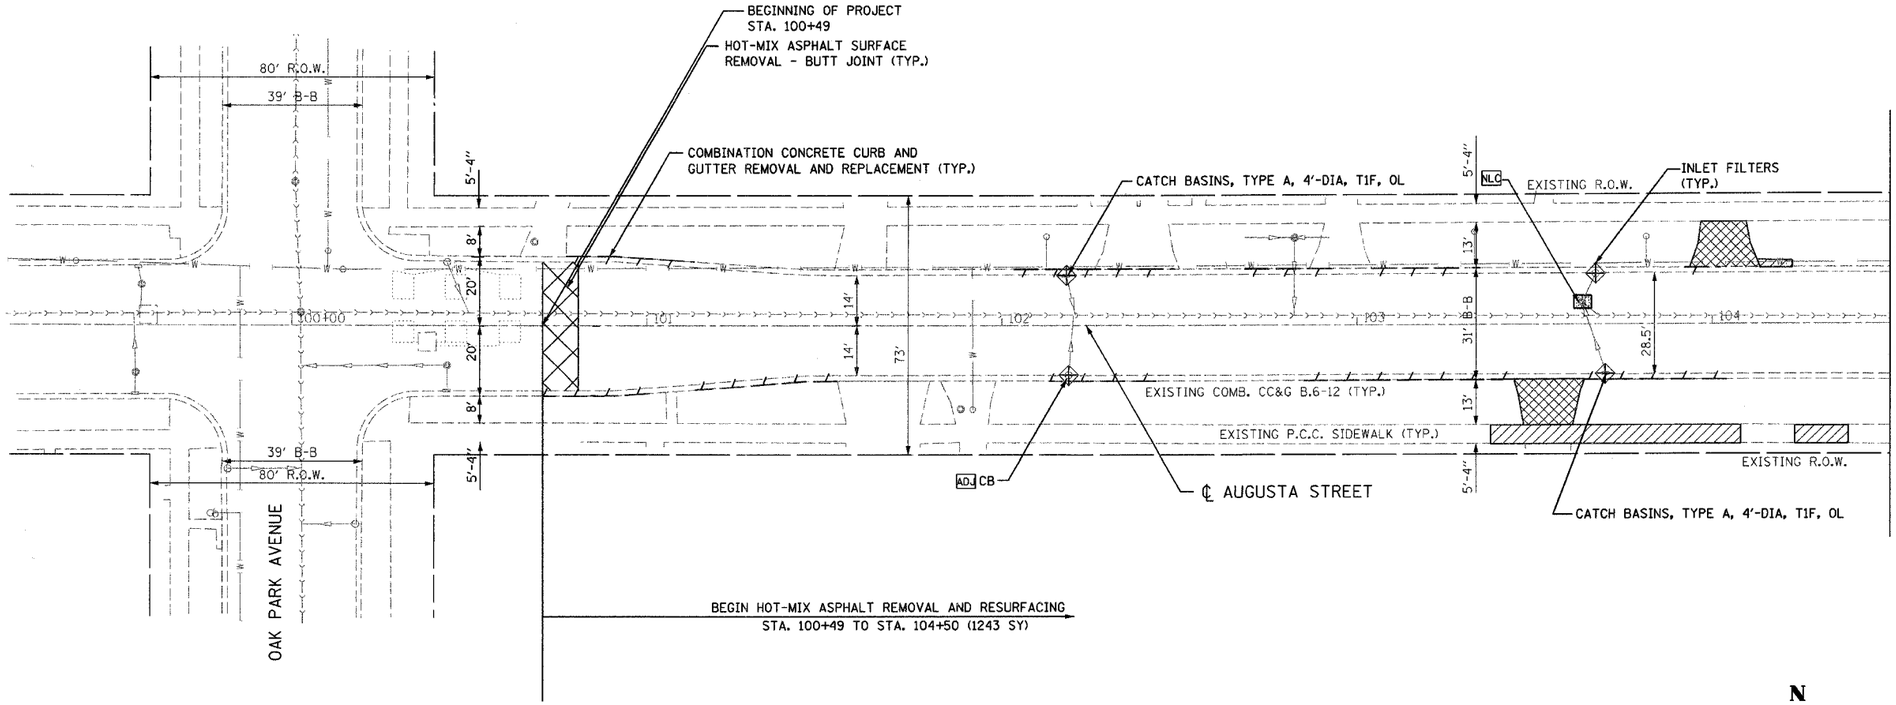

N

0 FEET 20 40

STRAND ASSOCIATES, INC. ENGINEERS

REVISIONS NAME	DATE

ILLINOIS DEPARTMENT OF TRANSPORTATION

AUGUSTA STREET

EXISTING AND PROPOSED PLAN

SCALE: VERT.
HORIZ.
DATE 1/9/2007

DRAWN BY JBH
CHECKED BY JDM

FILENAME: a:\dgn\761-00a\760\426\milestone\sheet files\metric\augusta plans - 01.dgn
DATE: 1/9/2007
TIME: 8:28:06 PM