F.A. RTE.	SECTION	COUNTY	TOTAL SHEETS	SHEET NO.
1394	97-00226-00-FP	COOK	80	41
STA. 0+00		TO STA. 6+00		
FED. ROAD DIST. NO.	ILLINOIS	FED. AID PROJECT		

CONTRACT NO.: 83898

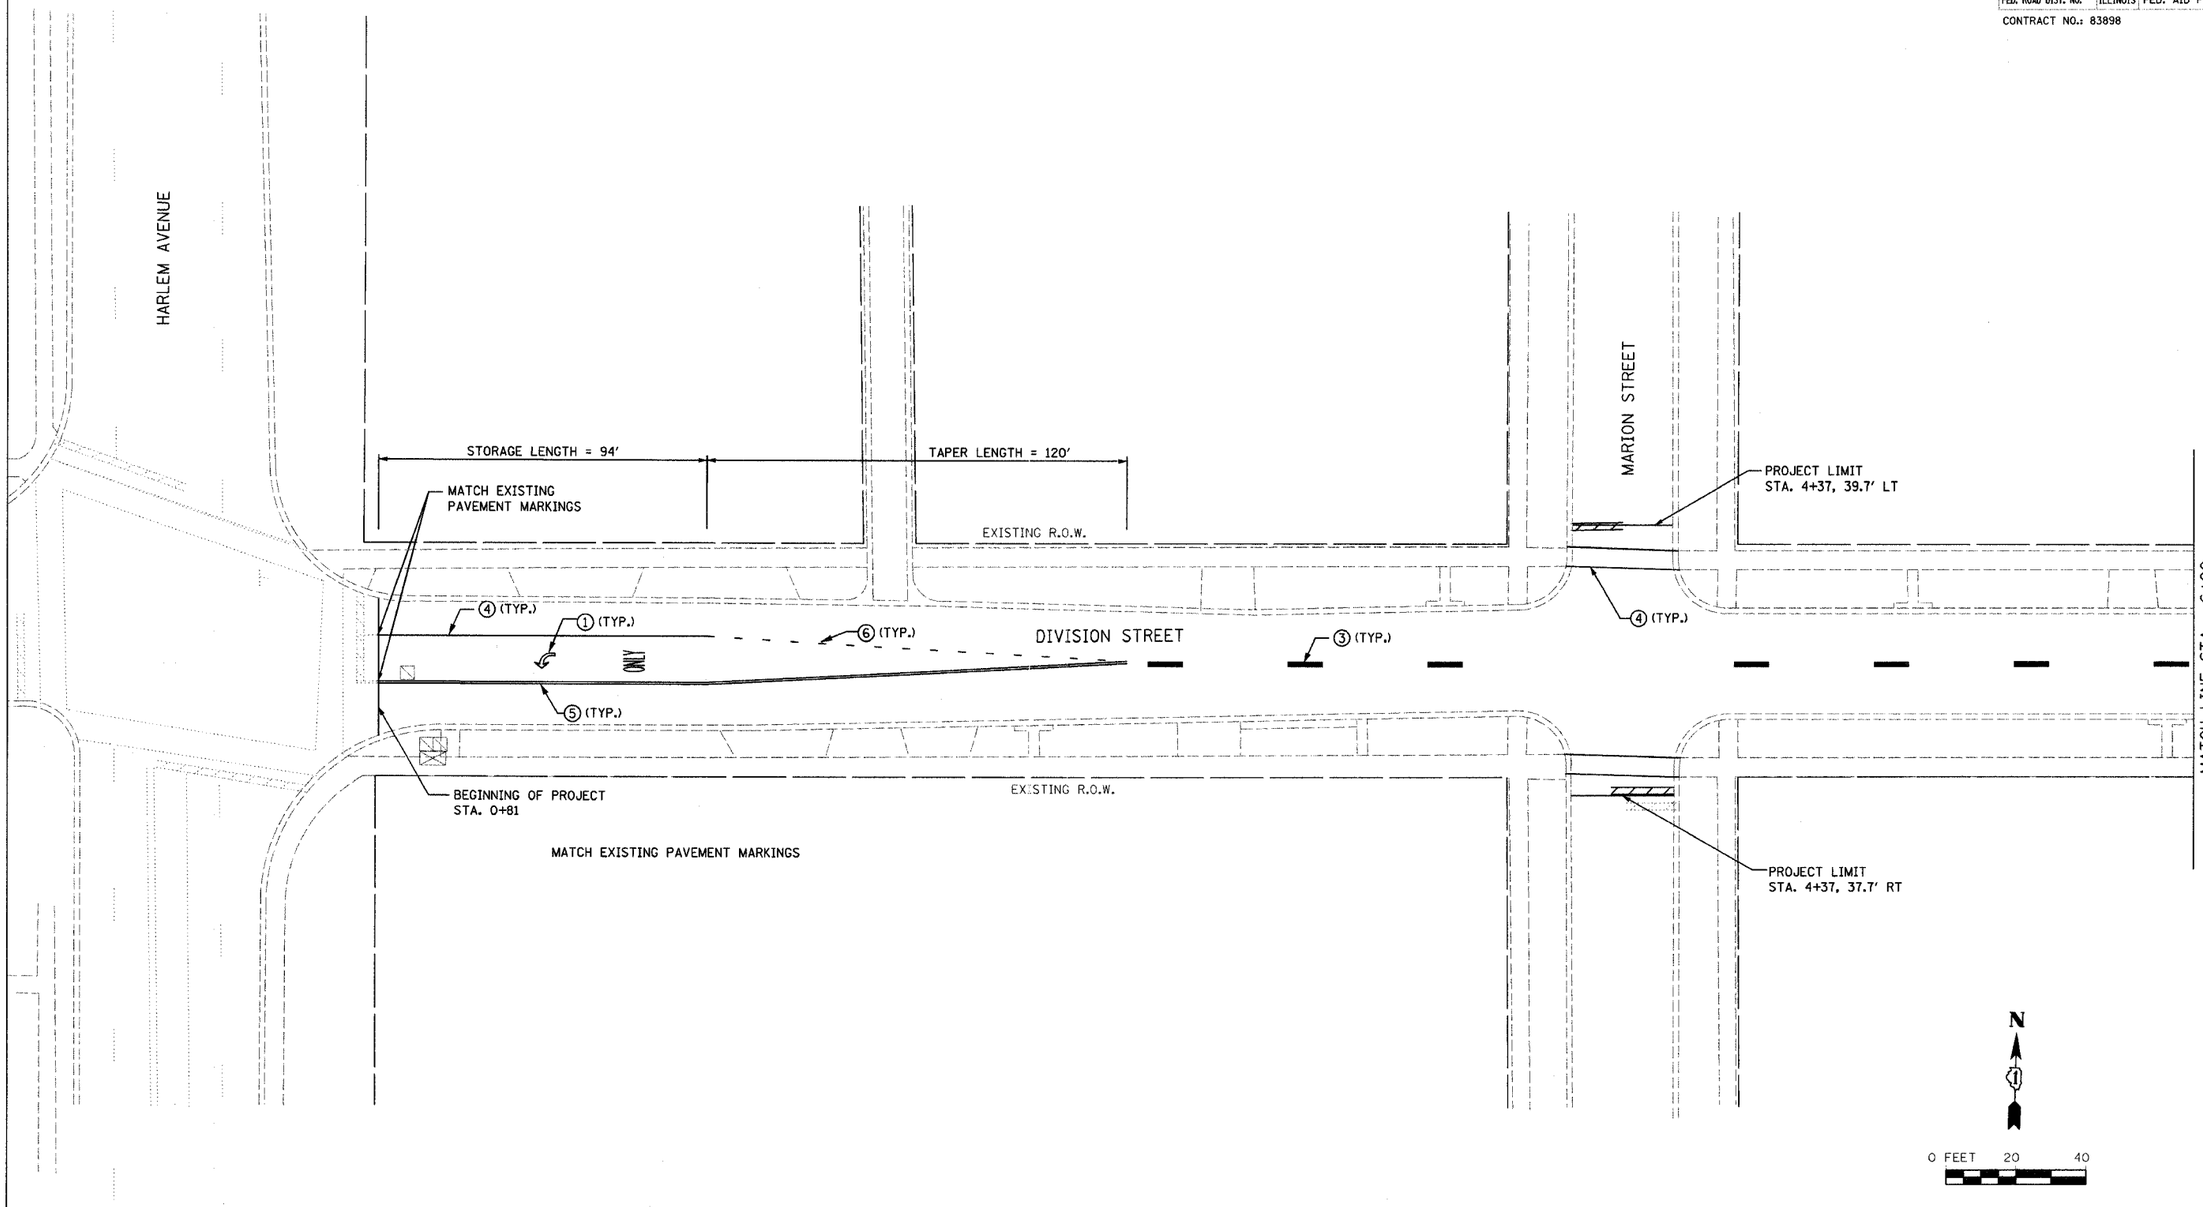

REVISIONS	
NAME	DATE

STRAND ASSOCIATES, INC. ENGINEERS

ILLINOIS DEPARTMENT OF TRANSPORTATION

FAU 1394
DIVISION STREET

PROPOSED PAVEMENT MARKINGS

SCALE: VERT. HORIZ.
DATE 1/9/2007

DRAWN BY SAK
CHECKED BY JDM