FAU RTE	SECTION	COUNTY	TOTAL SHEETS	SHEET NO.
VARIOUS	05-00059-00-RS	COOK	23	14

CONTRACT NO. 83903

(A) PROPOSED SOLID WHITE THERMOPLASTIC PAVEMENT MARKING – LINE 6" (CROSSWALK LINE)

(B) SOLID WHITE THERMOPLASTIC PAVEMENT MARKING – LINE 12" (PEDESTRIAN SCHOOL CROSSING)

(C) PROPOSED SOLID WHITE THERMOPLASTIC PAVEMENT MARKING – LINE 24" (STOP BAR)

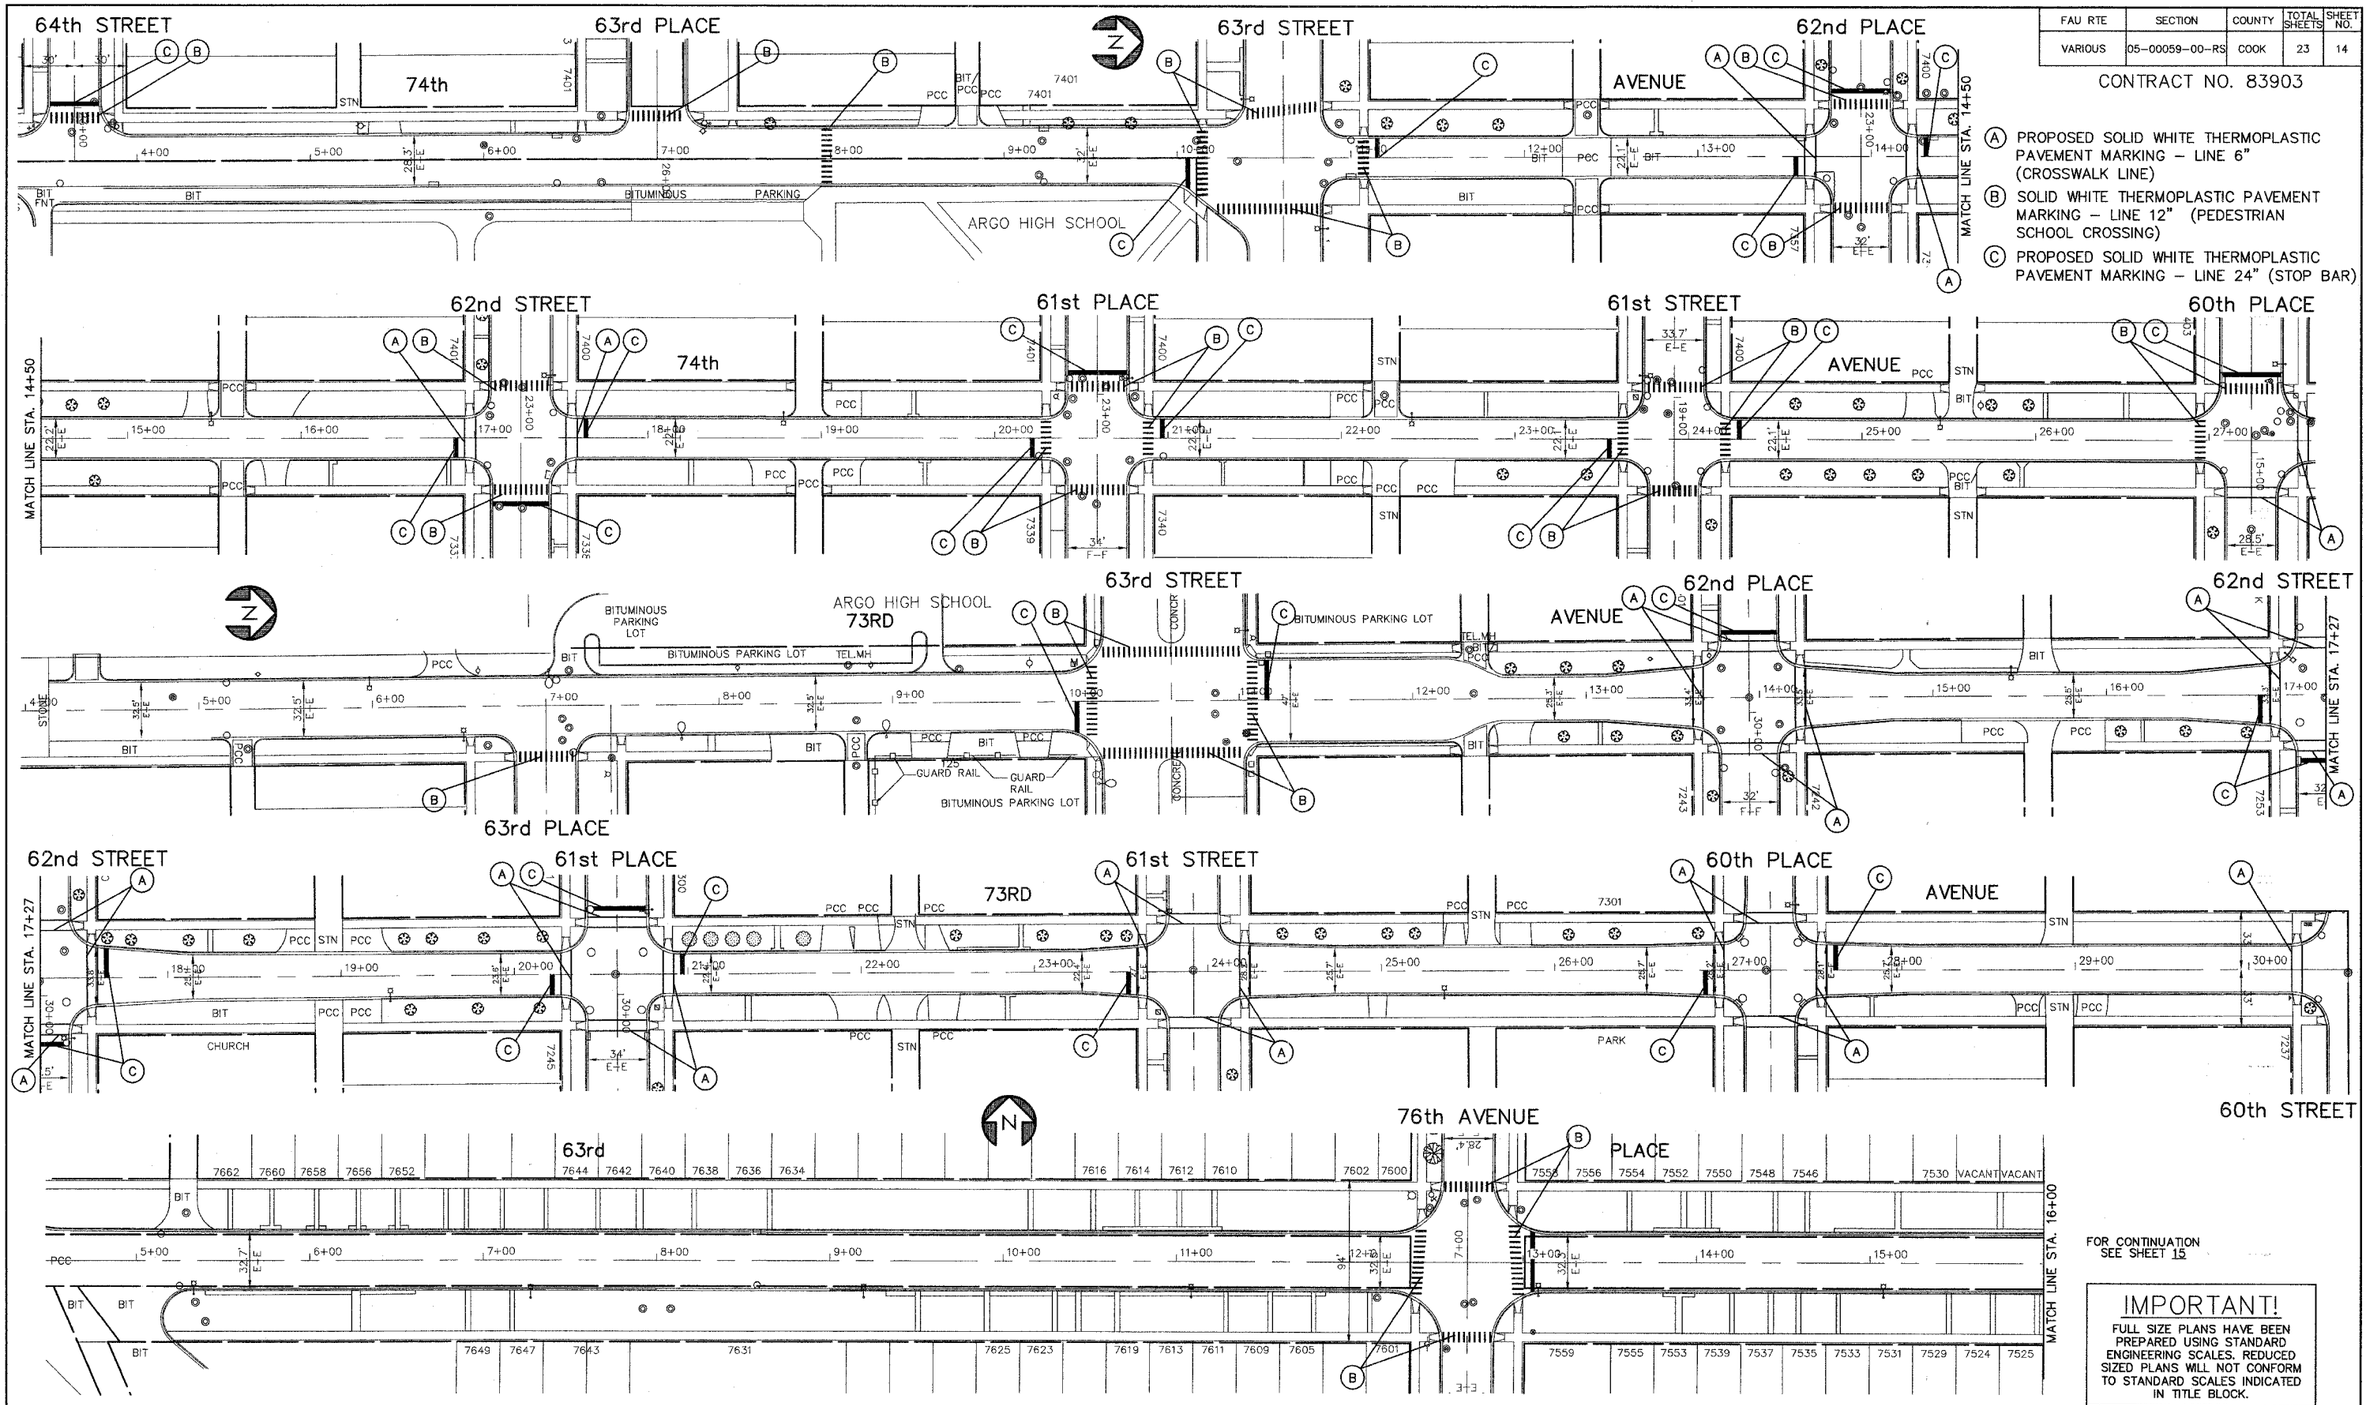

FOR CONTINUATION SEE SHEET 15

IMPORTANT!

FULL SIZE PLANS HAVE BEEN PREPARED USING STANDARD ENGINEERING SCALES. REDUCED SIZED PLANS WILL NOT CONFORM TO STANDARD SCALES INDICATED IN TITLE BLOCK.

Frank Novotny & Associates, Inc.

Civil Engineers/ Municipal Consultants

825 Midway Drive ◆ Willowbrook, IL ◆ 60527 ◆ Telephone: (630) 887-8640 ◆ Fax: (630) 887-0132

Illinois Professional Design Firm No. 184-000928

PROJECT

VILLAGE OF SUMMIT, ILLINOIS
STREET RESURFACING

MFT SECTION NO. 05-00059-00-RS

REVISIONS			
NO.	BY	DATE	DESCRIPTION
1	JLC	1/3/07	I.D.O.T. REVIEW

PLAN:

74th AVE. – 64th ST. to 60th PL.

73rd AVE. – S. OF 63rd PL. to 60th ST.

63rd PL. – ARCHER AVE. TO STA. 16+00

PROJECT NO.	SCALE
05442	1"=40'
DRAWN/DESIGNED	DATE
JFP/JLC	OCT., 2006
CHECKED/APPROVED	FIELD BOOK NO.
JLC	FILE

SHEET 14 OF 23 SHEETS

M:\Summit\2005\05442 – VILLAGE WIDE RESURFACING PROGRAM\05442_Sht_13-17_STRIPING.dwg, 1/11/2007 8:42:05 AM