CONTRACT NO.: 83904

F.A.U. RTE.	SECTION	COUNTY	TOTAL SHEETS	SHEET NO.
2638	00-00139-00-RS	DUPAGE	68	22
STA. 57+00		TO STA. 76+00		
FED. ROAD DIST. NO.	ILLINOIS	FED. AID PROJECT		

PROJECT NO.: M-8003 (663)

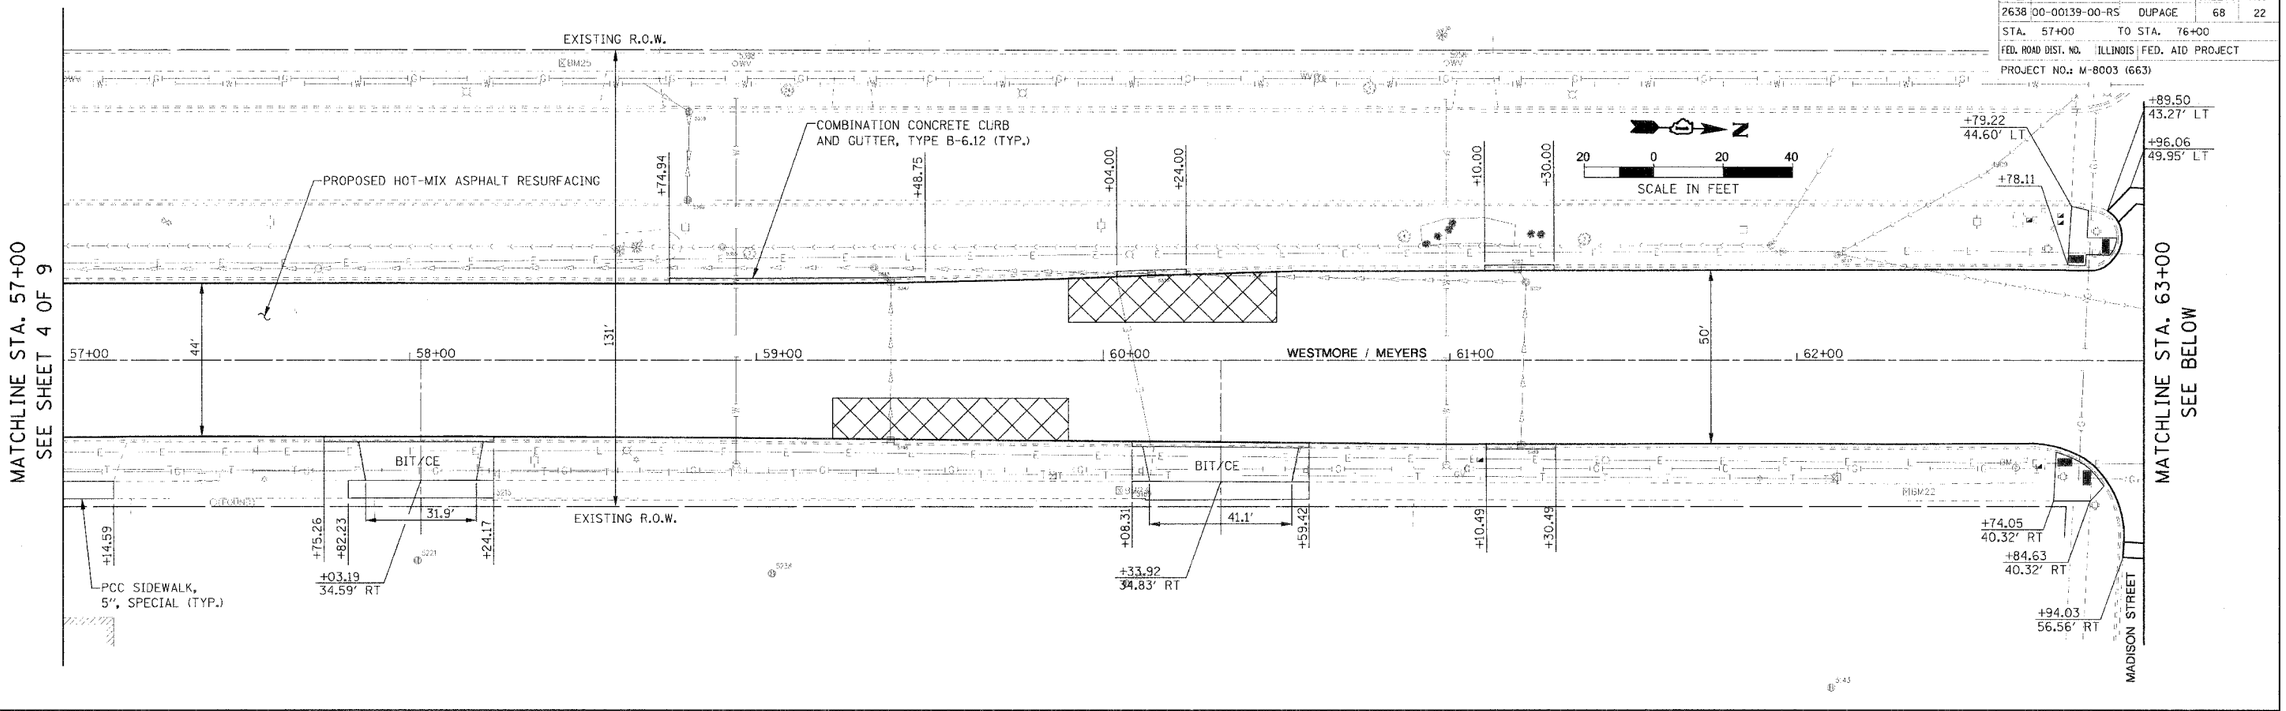

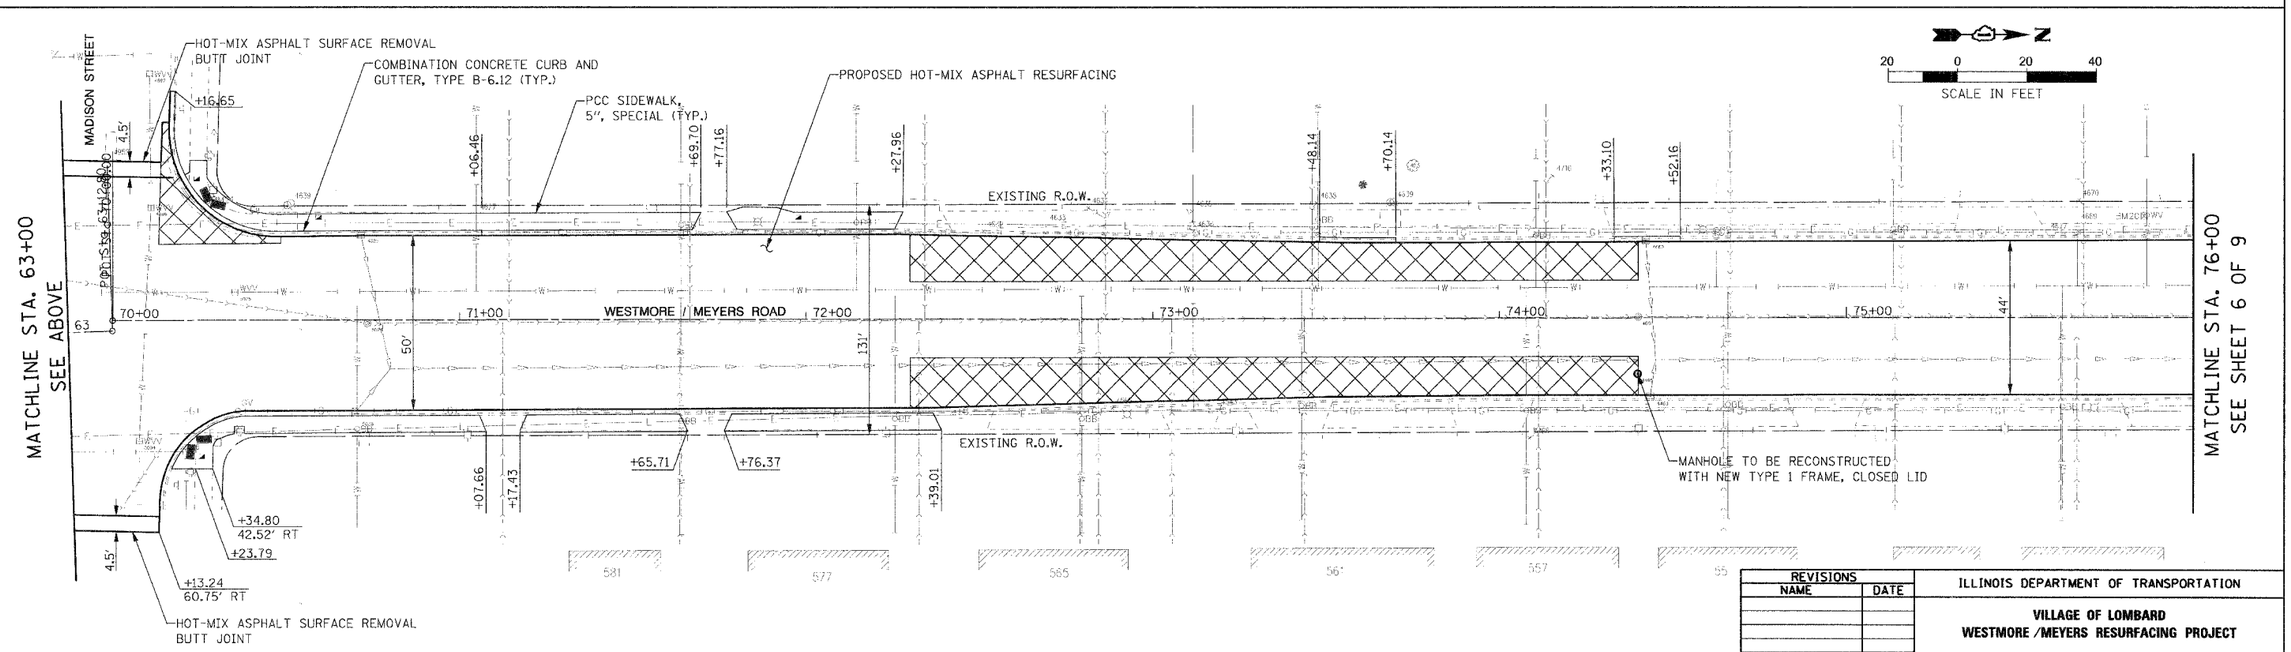

REVISIONS NAME	DATE

ILLINOIS DEPARTMENT OF TRANSPORTATION

VILLAGE OF LOMBARD
WESTMORE /MEYERS RESURFACING PROJECT

PROPOSED PLAN
SHEET 5 OF 9

SCALE: 1:20 DRAWN BY: JMT
DATE: 01/31/07 CHECKED BY: JMT

PLOT DATE = 1/27/2007
FILE NAME = s:\Lombard\41491 Westmore Meyers Resurfacing\CAD\ppsh005.dgn