CONTRACT NO. 85406

F.A. RTE. NO. 6600	SECTION	COUNTY	TOTAL SHEETS	SHEET NO.
	05-00012-00-FP	HENRY	75	25
STA. 10+16.37		TO STA. 15+00		
FED. ROAD DIST. NO.	ILLINOIS	FED. AID PROJECT		

TRAFFIC CONTROL PLANS

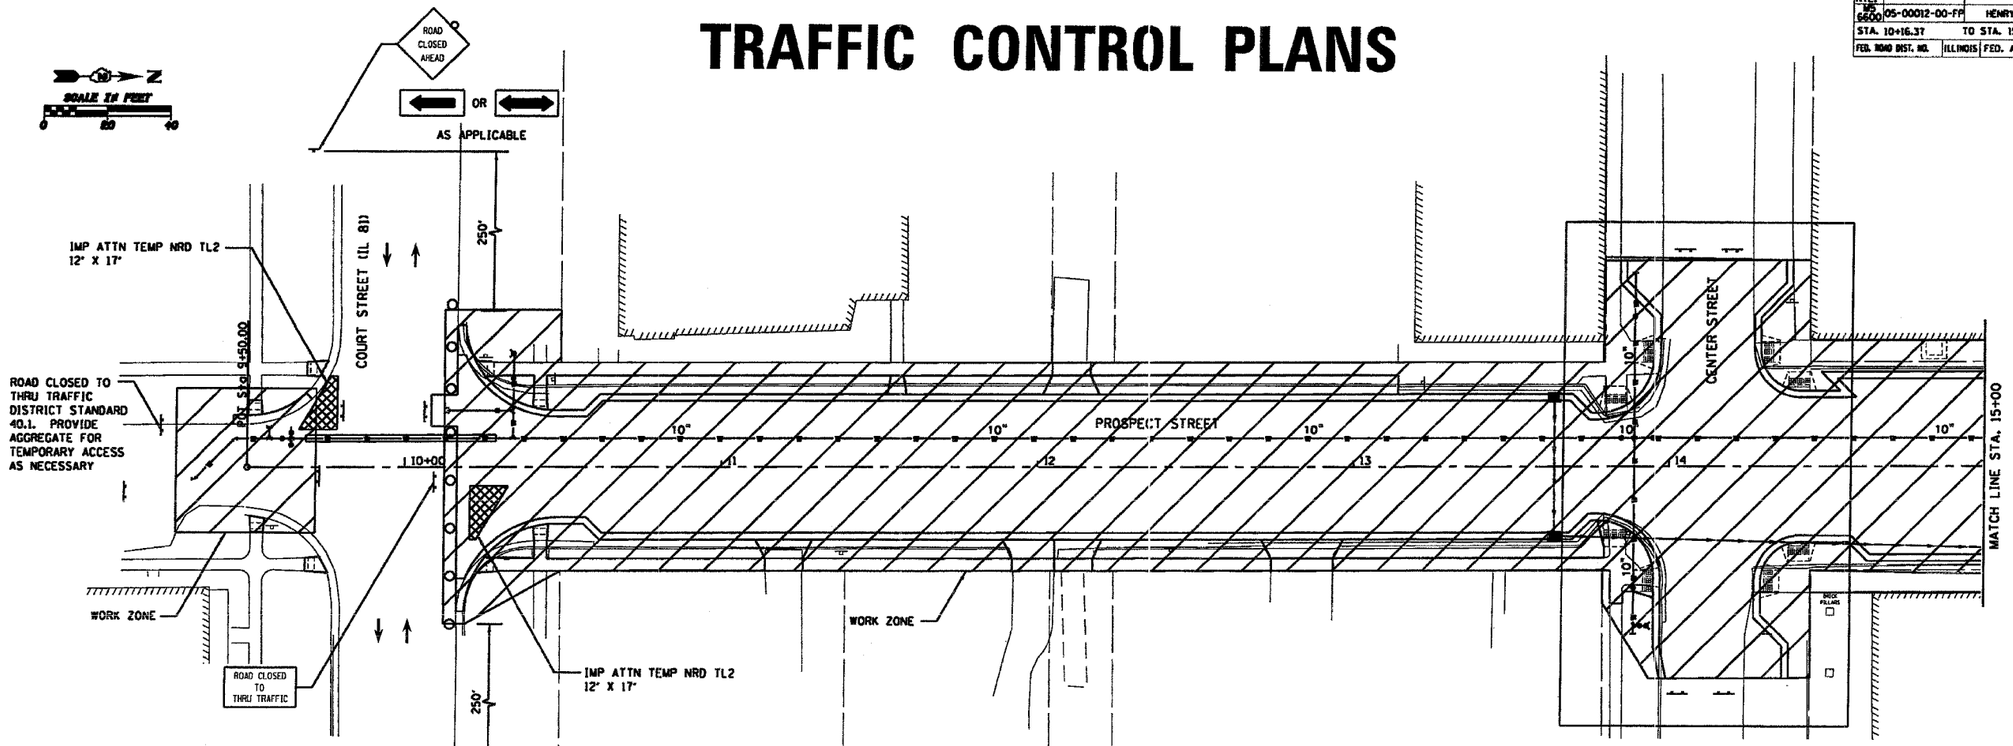

MAINTAIN TWO-WAY THROUGH TRAFFIC ON COURT STREET (IL 81) AT ALL TIMES. DISTRICT STANDARD 40.1.

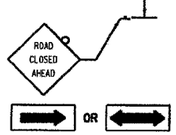

TRAFFIC CONTROL NOTES

1. MAINTAIN TWO-WAY TRAFFIC AND PARKING ALONG PROSPECT STREET AS LONG AS POSSIBLE DURING INSTALLATION OF UNDERGROUND UTILITIES. CONFORM TO DISTRICT STANDARD 40.1 AND HIGHWAY STANDARD 701501 AS NECESSARY FOR MINOR CLOSURES AND RELOCATION OF TRAFFIC.
2. MAINTAIN PEDESTRIAN ACCESS TO BUSINESSES AS LONG AS POSSIBLE DURING INSTALLATION OF UNDERGROUND UTILITIES. SAFETY FENCE SHALL BE ERECTED BETWEEN ALL OPEN PEDESTRIAN AREAS AND ADJACENT WORK ZONES.
3. CONFORM TO STANDARD 701801 FOR SIDEWALK CLOSURES. SIDEWALKS ON BOTH SIDES OF THE STREET SHALL NOT BE CLOSED AT THE SAME TIME.
4. COORDINATE WITH LOCAL BUSINESSES AND RESIDENTS A MINIMUM OF 48 HOURS PRIOR TO RESTRICTING ACCESS TO DRIVEWAYS AND BUSINESS ENTRANCES.
5. PROVIDE A MINIMUM OF 2 WEEKS NOTICE TO BUSINESSES AND THE VILLAGE OF CAMBRIDGE PRIOR TO FULL CLOSURE OF PROSPECT STREET.
6. DURING FULL CLOSURE OF PROSPECT STREET, MAINTAIN LOCAL ACCESS WHEN POSSIBLE. CONFORM TO DISTRICT STANDARD 40.1 FOR ROAD CLOSED TO THRU TRAFFIC BARRICADE SETUP. PROVIDE AGGREGATE FOR TEMPORARY ACCESS AS NECESSARY.
7. ALL BUSINESSES HAVE ACCESS FROM THE REAR EXCEPT HUMPHREY'S BARBER SHOP. COORDINATE WITH THIS BUSINESS TO MAINTAIN PEDESTRIAN ACCESS TO THIS BUSINESS AT ALL TIMES.
8. MAINTAIN TWO-WAY THROUGH TRAFFIC ON SIDE STREETS AS MUCH AS POSSIBLE. WHERE ONE LANE OPERATION IS ALLOWED, CONFORM TO HIGHWAY STANDARD 701501 INCLUDING PROVIDING TWO FLAGGERS.
9. NO TWO ADJACENT INTERSECTIONS SHALL BE CLOSED TO EAST/WEST ACCESS AT ANY ONE TIME. PROVIDE AGGREGATE FOR TEMPORARY ACCESS AT THE INTERSECTIONS AS SOON AS NEW PAVEMENT CAN BE OPENED TO TWO-WAY THROUGH TRAFFIC.

CONDITION II ROAD CLOSURE AS NECESSARY CONFORM TO DISTRICT STANDARD 40.1

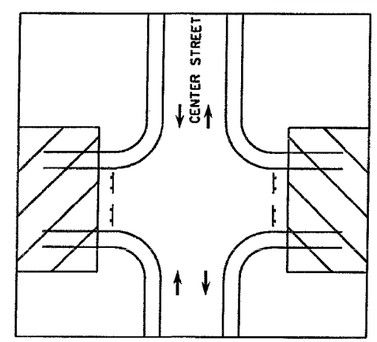

TWO-WAY THROUGH TRAFFIC WHEN POSSIBLE CONFORM TO DISTRICT STANDARD 40.1

LEGEND

- TYPE III BARRICADE WITH FLASHERS
- CONE, DRUM OR BARRICADE
- SIGN WITH FLASHING LIGHT

REVISIONS	
NAME	DATE

ILLINOIS DEPARTMENT OF TRANSPORTATION

TRAFFIC CONTROL PLANS

SCALE: VERT. HORIZ.

DATE

DRAWN BY

CHECKED BY

PLOT DATE = 10/31/05
FILE NAME = c:\pwwork\
PLOT SCALE = 1 = 40'
USER NAME = 10025