CONTRACT NO. 85406

F.A. RTE.	SECTION	COUNTY	TOTAL SHEETS	SHEET NO.
MP 6600	05-00012-00-FP	HENRY	75	44
STA. 16+00		TO STA. 19+00		
FED. ROAD DIST. NO.	ILLINOIS	FED. AID PROJECT		

SCALE IN FEET
0 10 20

PAVEMENT & SIDEWALK ELEVATIONS

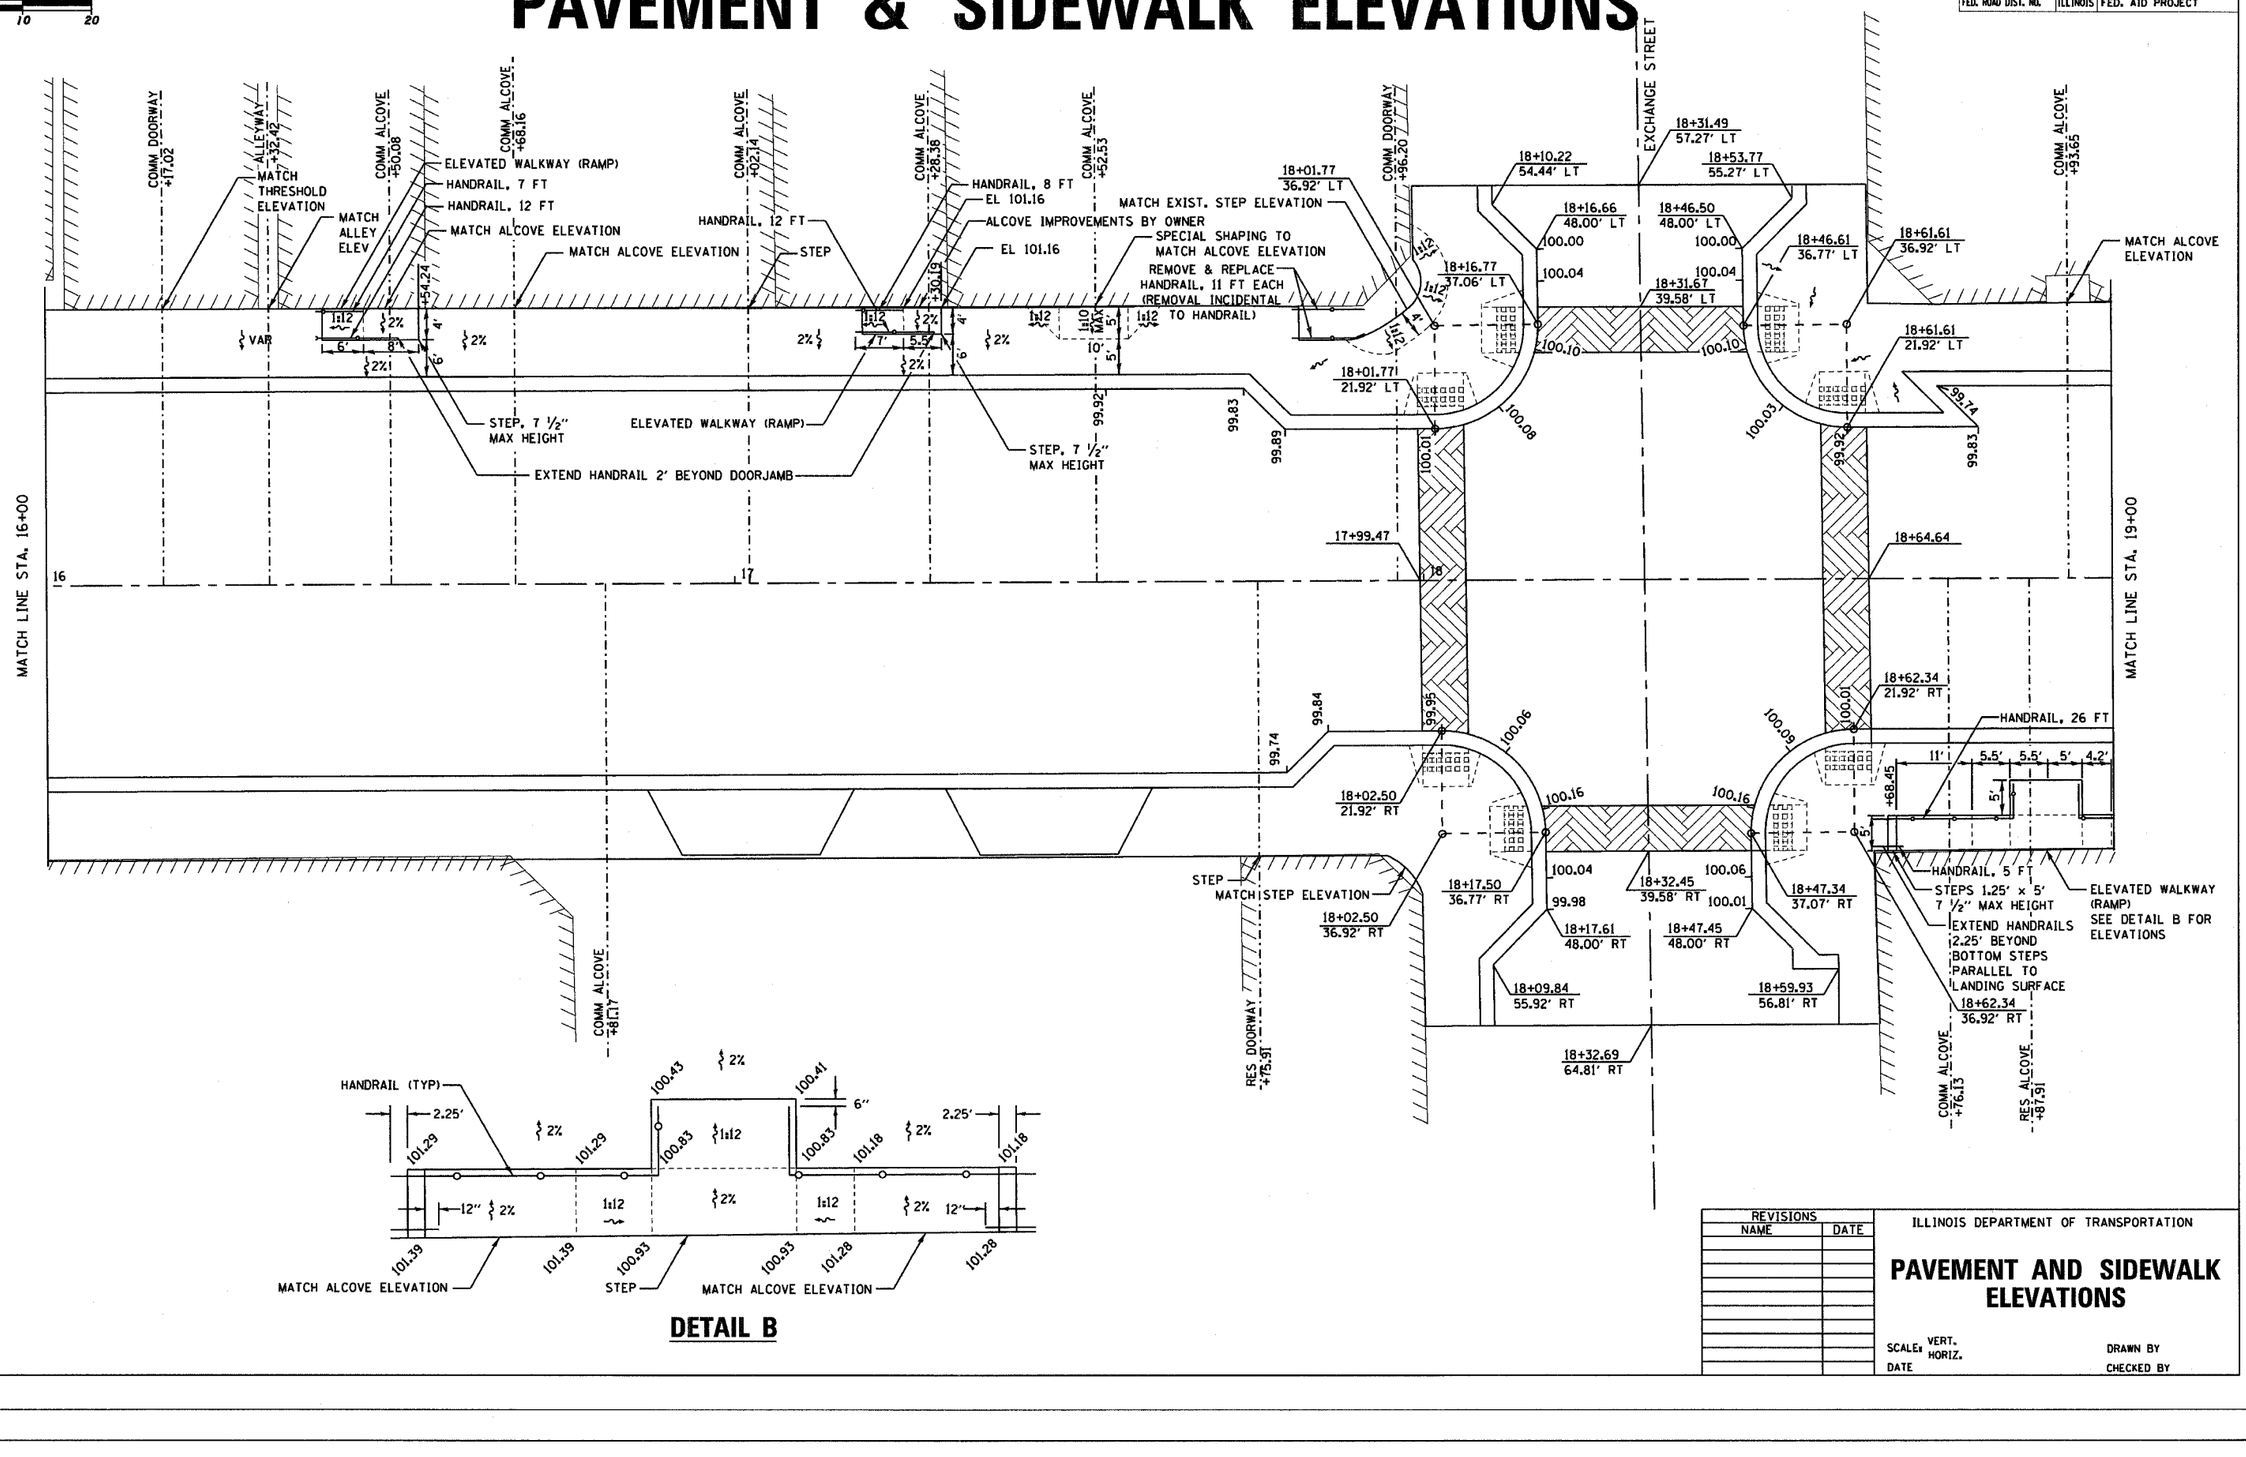

DETAIL B

REVISIONS NAME	DATE

ILLINOIS DEPARTMENT OF TRANSPORTATION

PAVEMENT AND SIDEWALK ELEVATIONS

SCALE: VERT. HORIZ.
DATE
DRAWN BY
CHECKED BY

PLOT DATE = #DATE#
FILE NAME = #FILE#
PLOT SCALE = #SCALE#
USER NAME = #USER#