RTE.	SECTION	COUNTY	TOTAL SHEETS	SHEET NO
C.H. 14 FAS 209	00-00091-00-BR	MERCER	111	35
STA. 115+00		TO STA. 128+00		
FED. ROAD DIST. NO.	ILLINOIS	FED. AID PROJECT		

CONTRACT NO. 89312

HORZ. 50 50 100

SCALE IN FEET

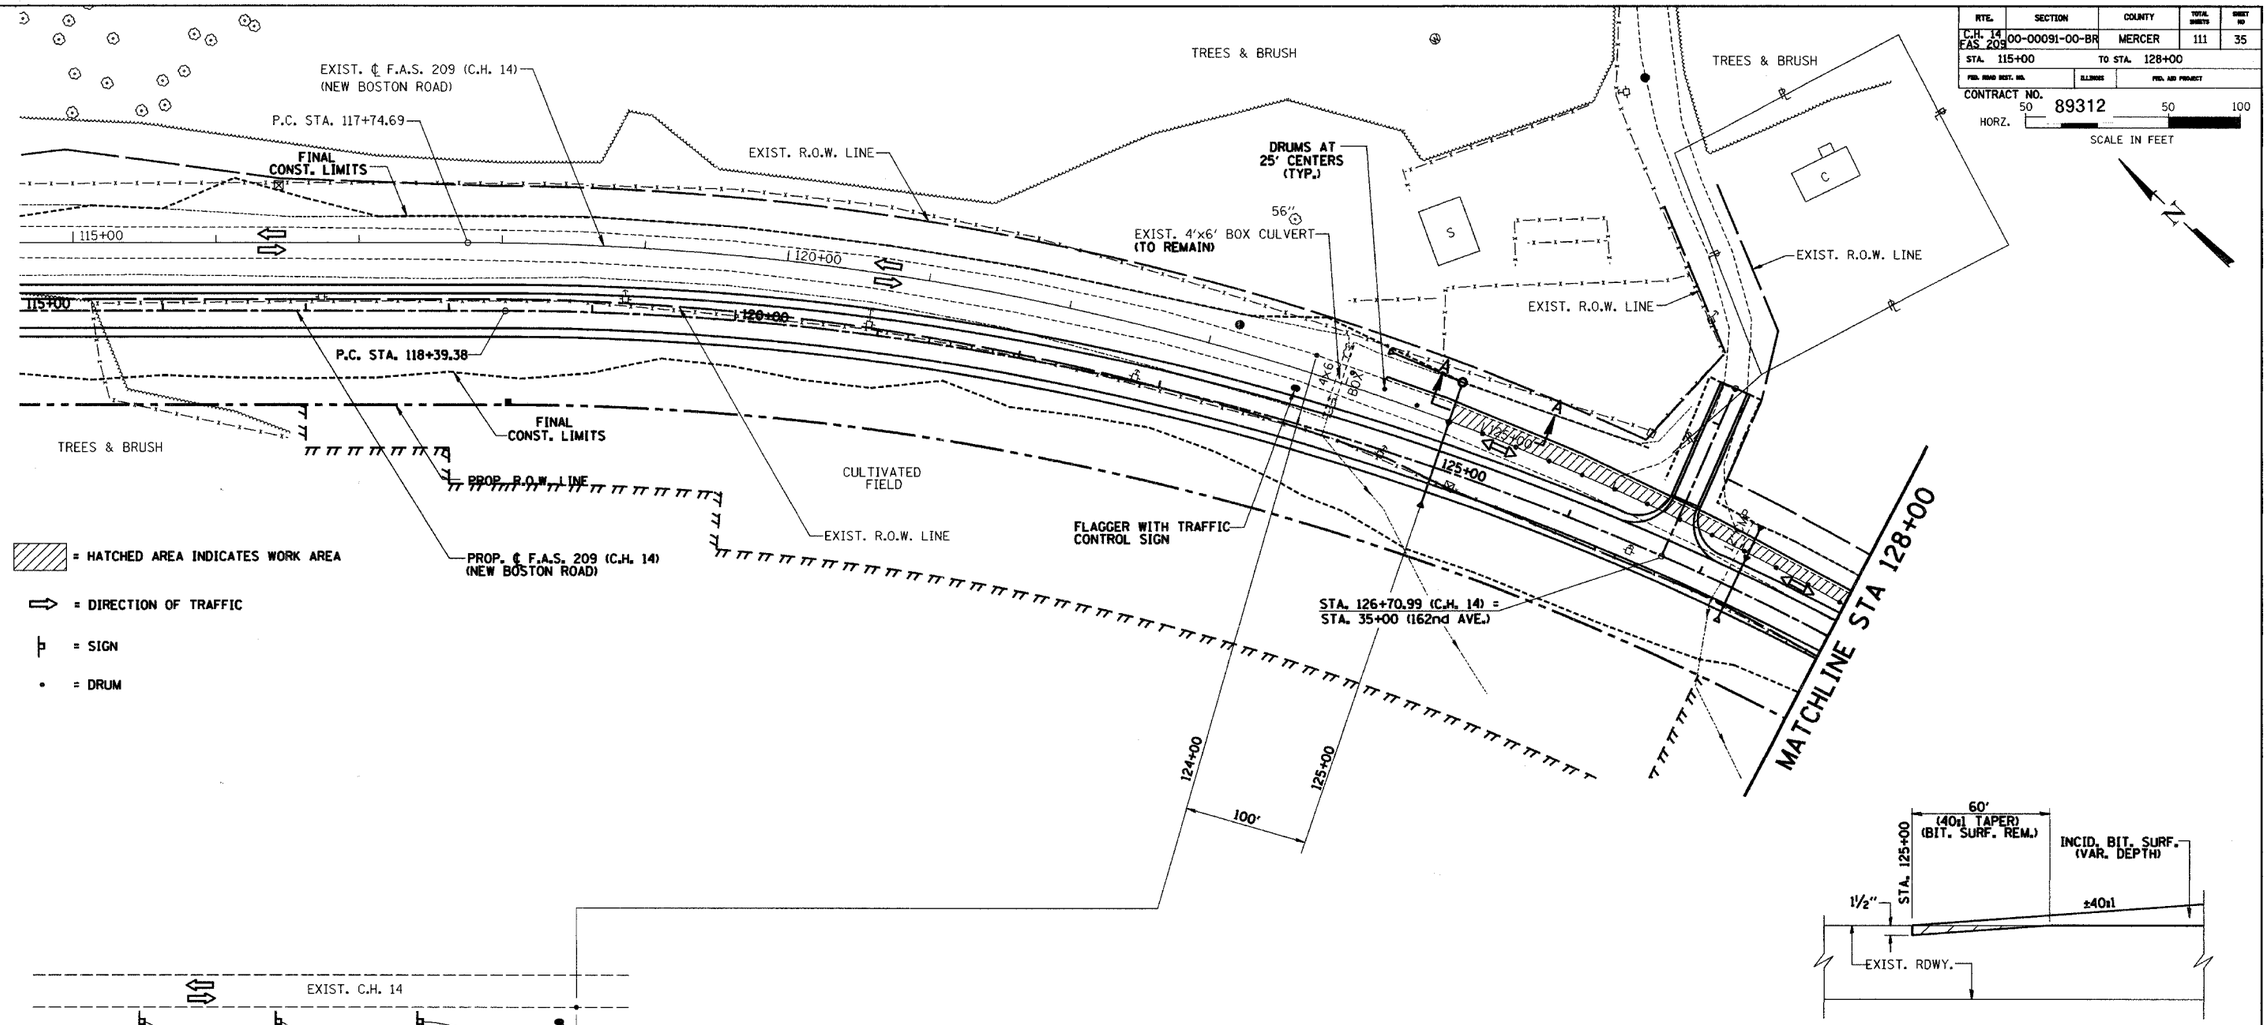

OVERALL STAGE 2B

SUGGESTED CONSTRUCTION SEQUENCE

MAINTAIN 2-WAY TRAFFIC ON 1-LANE EXISTING PAVEMENT DURING DAYLIGHT WORKING HOURS USING TRAFFIC CONTROL STDS. 701001, 701006, 701011, 701201 & 701301). ALTERNATE BETWEEN STAGE 2A AND 2B AS REQUIRED TO BUILD UP PAVEMENT TO THE FINAL BINDER COURSE ELEVATIONS.

STA. 87+25 TO 95+00

1 CONSTRUCT NEW PAVEMENT UNDER ONE LANE TRAFFIC, EXCLUDING SURFACE COURSE AND SHOULDERS
2 STA 87+25 TO STA 94+00 AND STA 127+50 TO STA 136+50
3 CONSTRUCT TEMPORARY RAMPING RAMPING BETWEEN EXISTING AND NEW PAVEMENT STA 92+34 TO STA 95+15 NORTHBOUND LANE
4 CONSTRUCT TEMPORARY RAMPING BETWEEN EXISTING AND NEW PAVEMENT STA 125+00 TO STA 131+40 NORTHBOUND LANE
5 APPLY TEMPORARY STRIPING

NOTE:
AT END OF WORK DAY, MOVE DRUMS TO EDGE OF PAVEMENT TO ALLOW FOR 2-WAY TRAFFIC AT NIGHT ON EXISTING ROADWAY.

TRAFFIC CONTROL - STAGE 2B

Date	Designed: SMK	F.A.S. 209 (C.H. 14) OVER KEATING CREEK NEW BOSTON ROAD SECTION 00-00091-00-BR MERCER COUNTY
Revisions	Drawn: SRS	
	Checked: SMK	
	Approved: SMK	
Prepared by: URS	345 East Ash Avenue Decatur, Il. 62526	URS Job No. 21-00001253.01