Contract #91362

F. A. RTE.	SECTION	COUNTY	TOTAL SHEETS	SHEET NO.
6385	96-00306-00-SP	McLEAN	30	16
STA. 26+50	TO STA. 30+50			
FED. ROAD DIST. NO. _	ILLINOIS	FED. AID PROJECT		

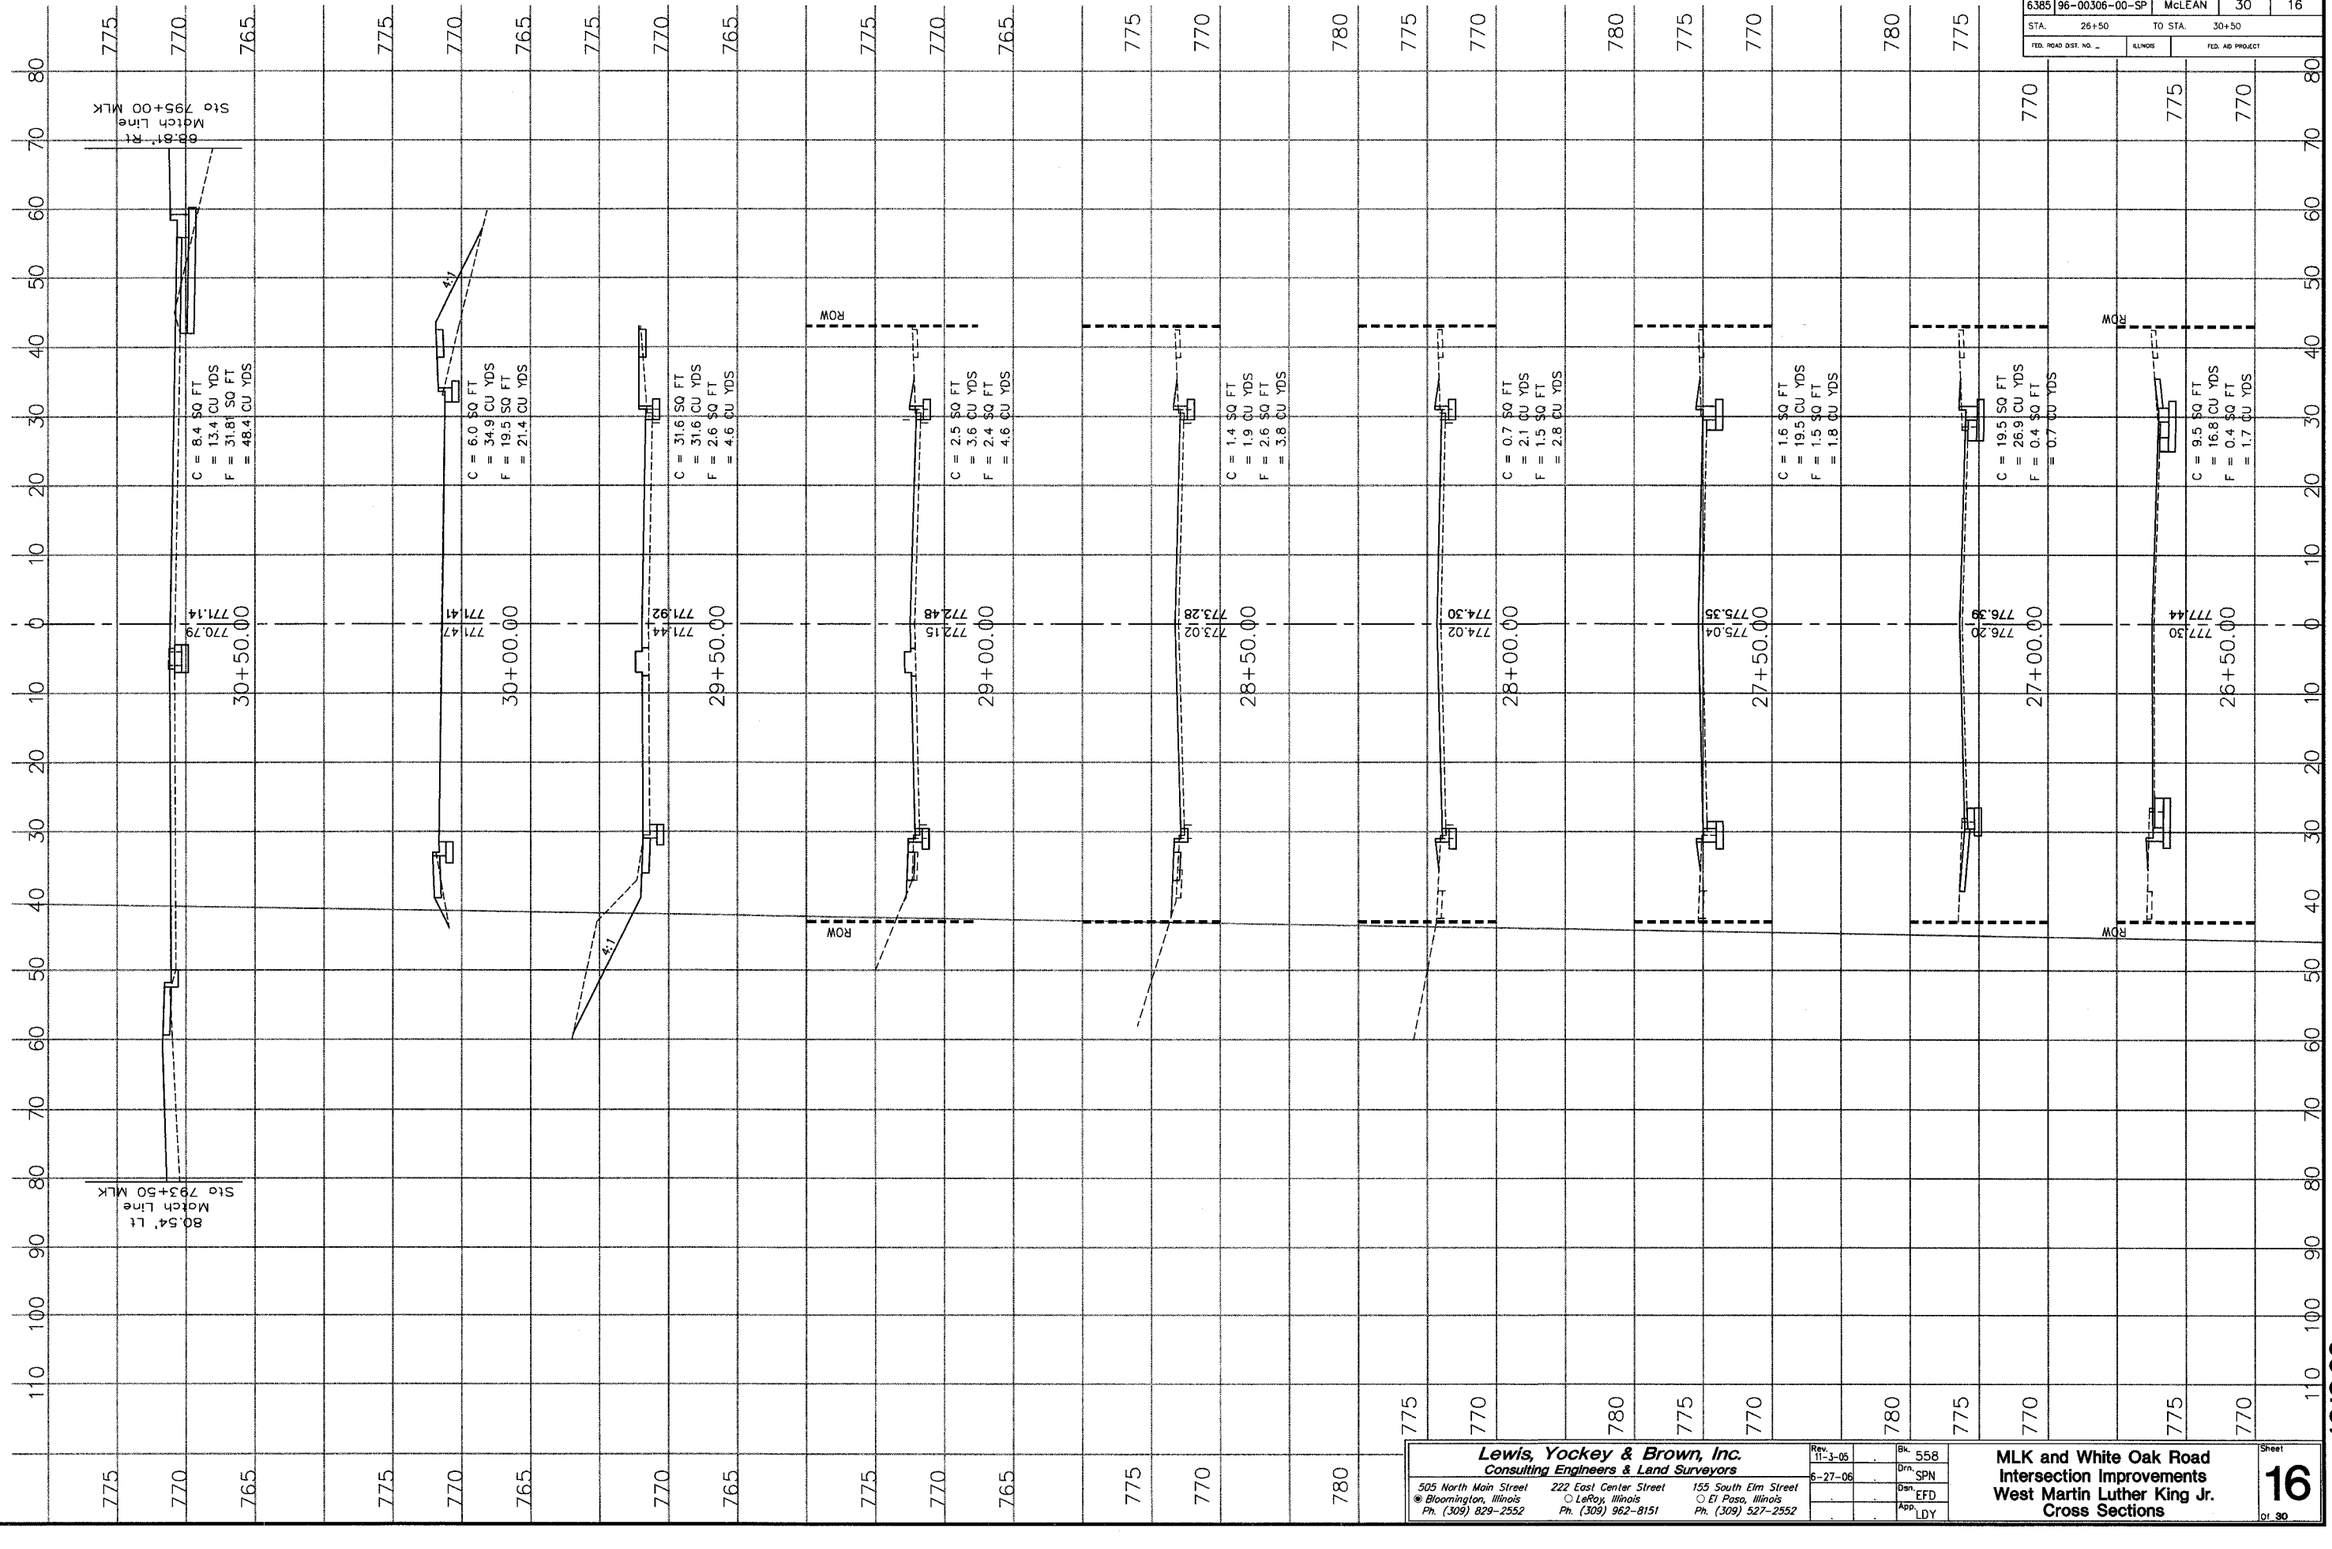

Lewis, Yockey & Brown, Inc. Consulting Engineers & Land Surveyors			Rev. 11-3-05 / 6-27-06	Bk. 558	MLK and White Oak Road Intersection Improvements West Martin Luther King Jr. Cross Sections	Sheet 16 of 30
505 North Main Street ◉ Bloomington, Illinois Ph. (309) 829-2552	222 East Center Street ○ LeRoy, Illinois Ph. (309) 962-8151	155 South Elm Street ○ El Paso, Illinois Ph. (309) 527-2552		Drn. SPN Dsn. EFD App. LDY		

4018.63

C:\Land Projects 3\4018\Drawings\11-mlk-xsects 11/4/2005 11:29:21 AM CST