Contract #91362

F. A. RTE	SECTION	COUNTY	TOTAL SHEETS	SHEET NO
6385	96-00306-00-SP	McLEAN	30	21
STA. 793+50	TO STA. 797+00			
FED. ROAD DIST. NO.	ILLINOIS	FED. AID PROJECT		

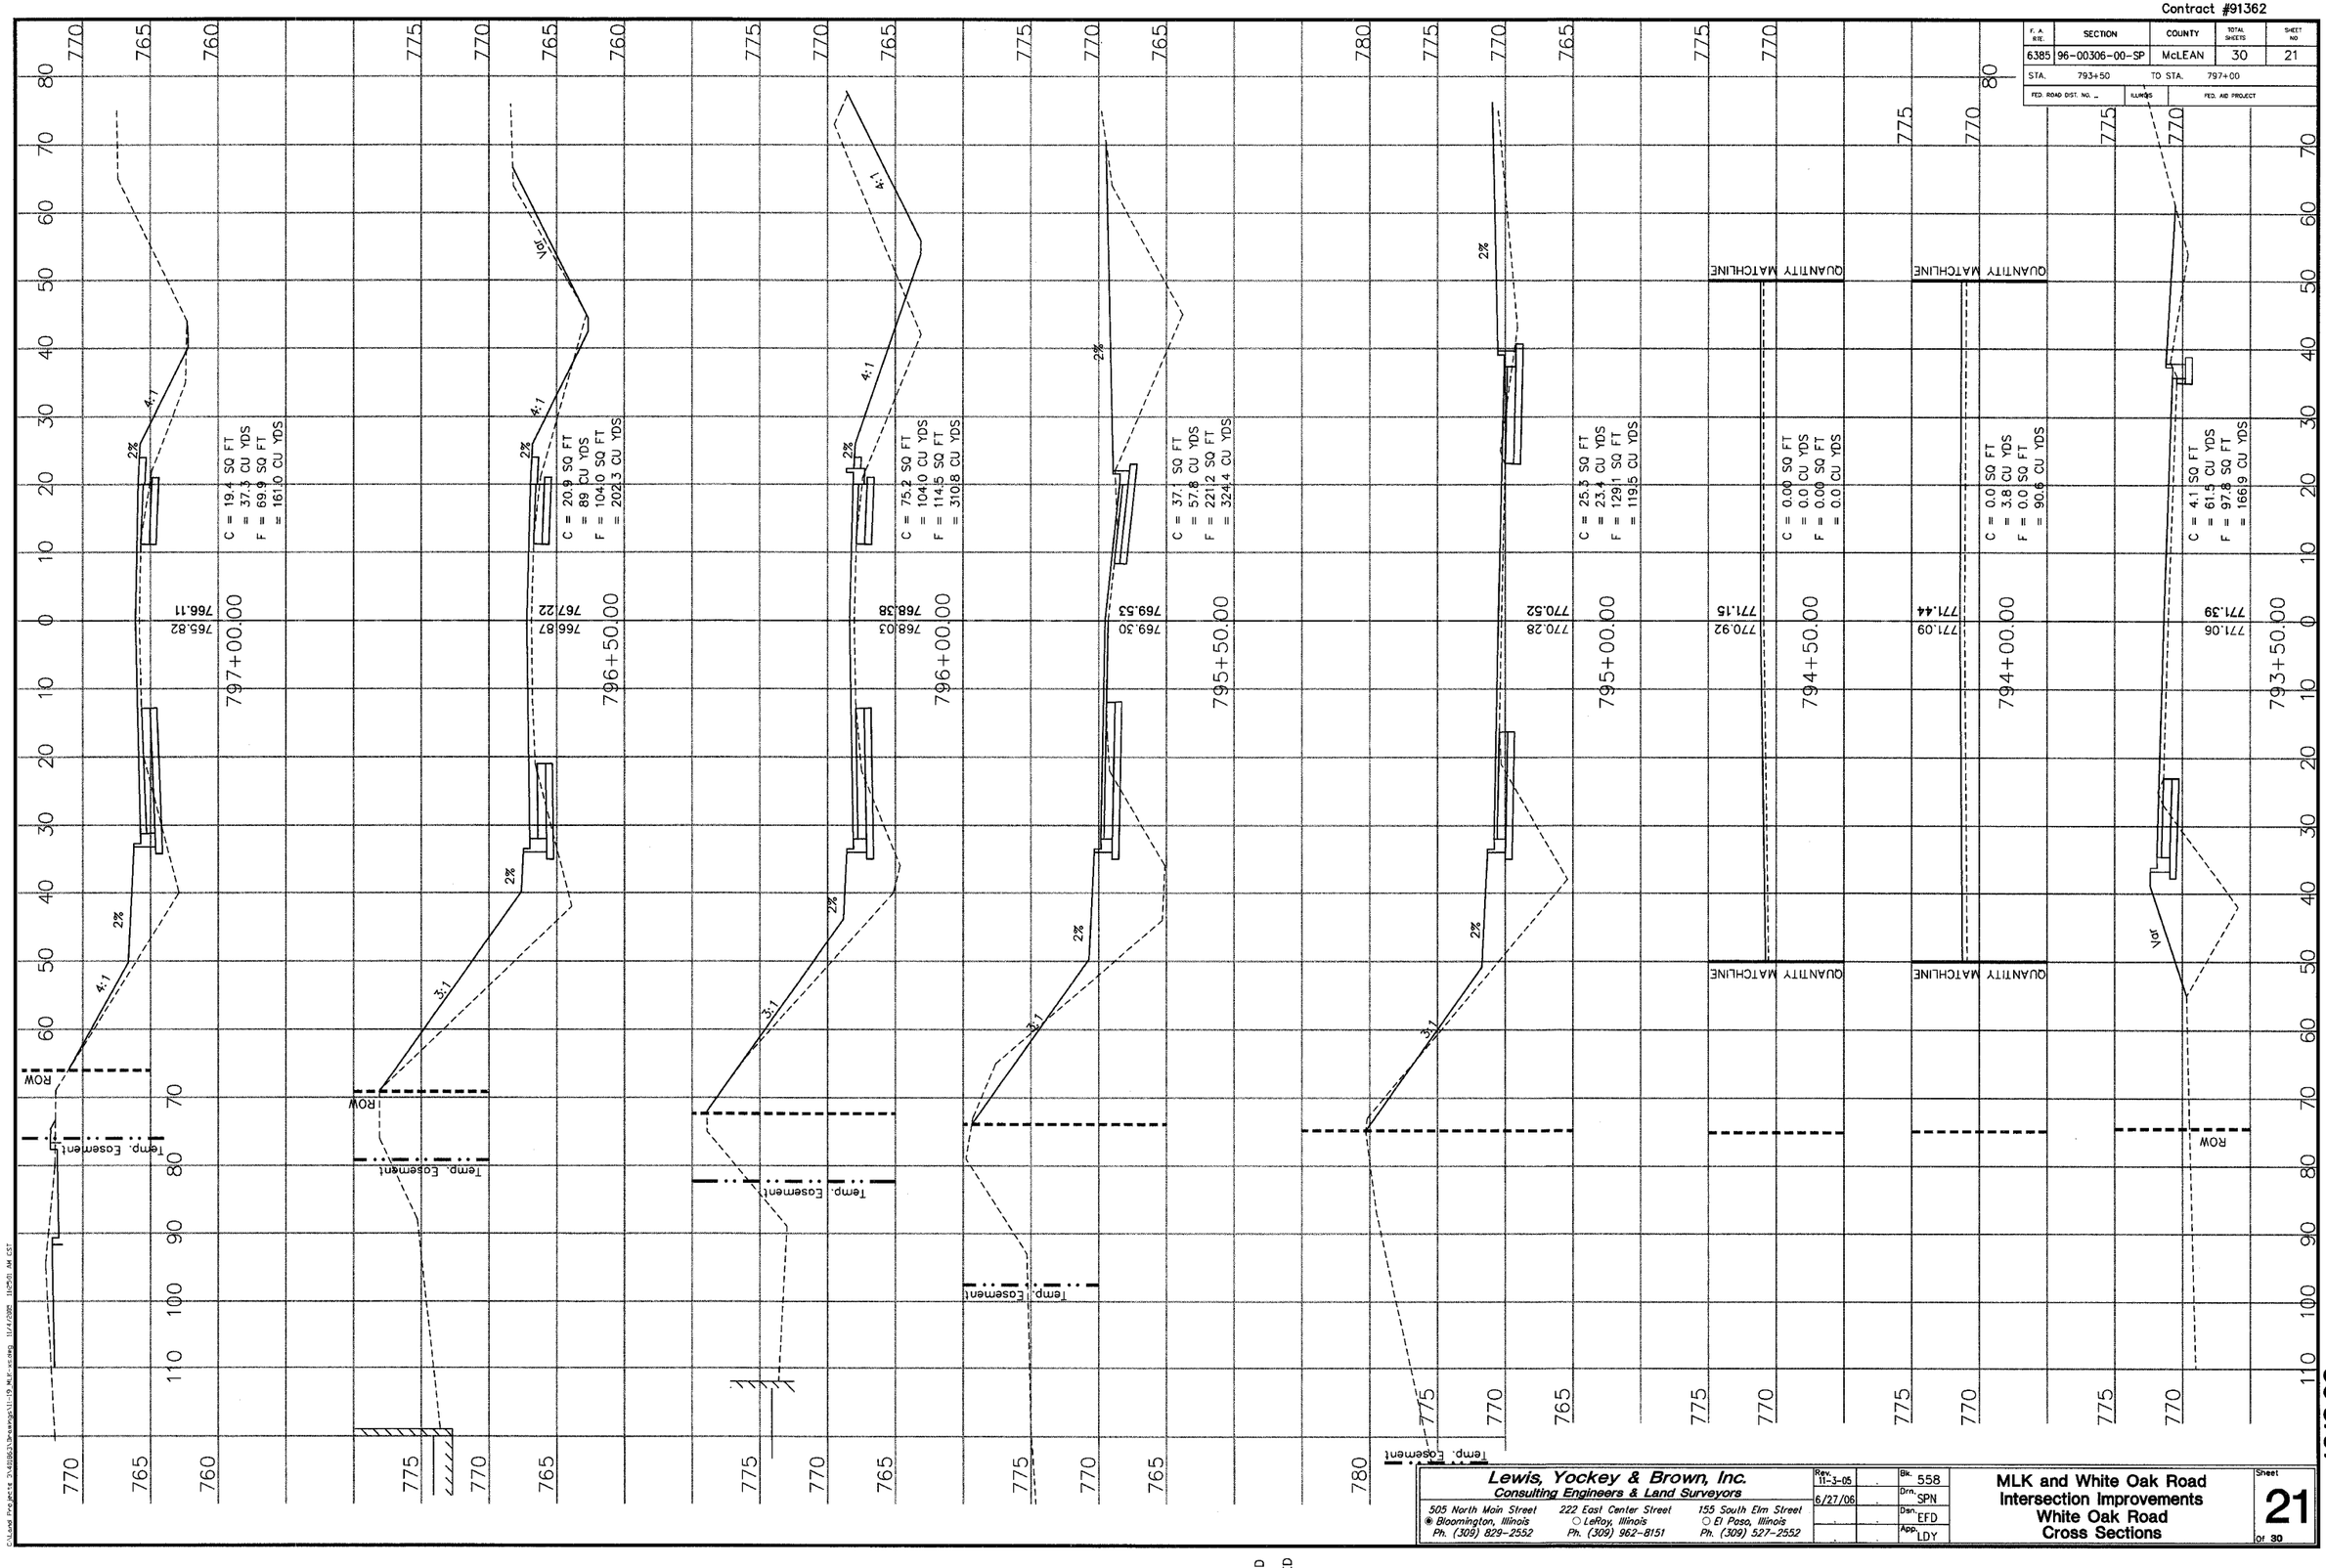

Lewis, Yockey & Brown, Inc.	Rev. 11-3-05		Blk. 558	MLK and White Oak Road Intersection Improvements White Oak Road Cross Sections	Sheet 21 of 30
Consulting Engineers & Land Surveyors	6/27/06		Drn. SPN		
505 North Main Street ● Bloomington, Illinois Ph. (309) 829-2552	222 East Center Street ○ LeRoy, Illinois Ph. (309) 962-8151	155 South Elm Street ○ El Paso, Illinois Ph. (309) 527-2552		Dsn. EFD	
			App. LDY		

4018.63

C:\Land Projects 3\4018\3\Drawings\11-19 MLK-xs.dwg 11/4/2006 11:25:51 AM CST