Contract #91362

F. A. RTE.	SECTION	COUNTY	TOTAL SHEETS	SHEET NO
	96-00306-00-SP	McLEAN	30	23
STA. 786+21	TO STA. 803+30			
FED. ROAD DIST. NO. _	ILLINOIS	FED. AID PROJECT		

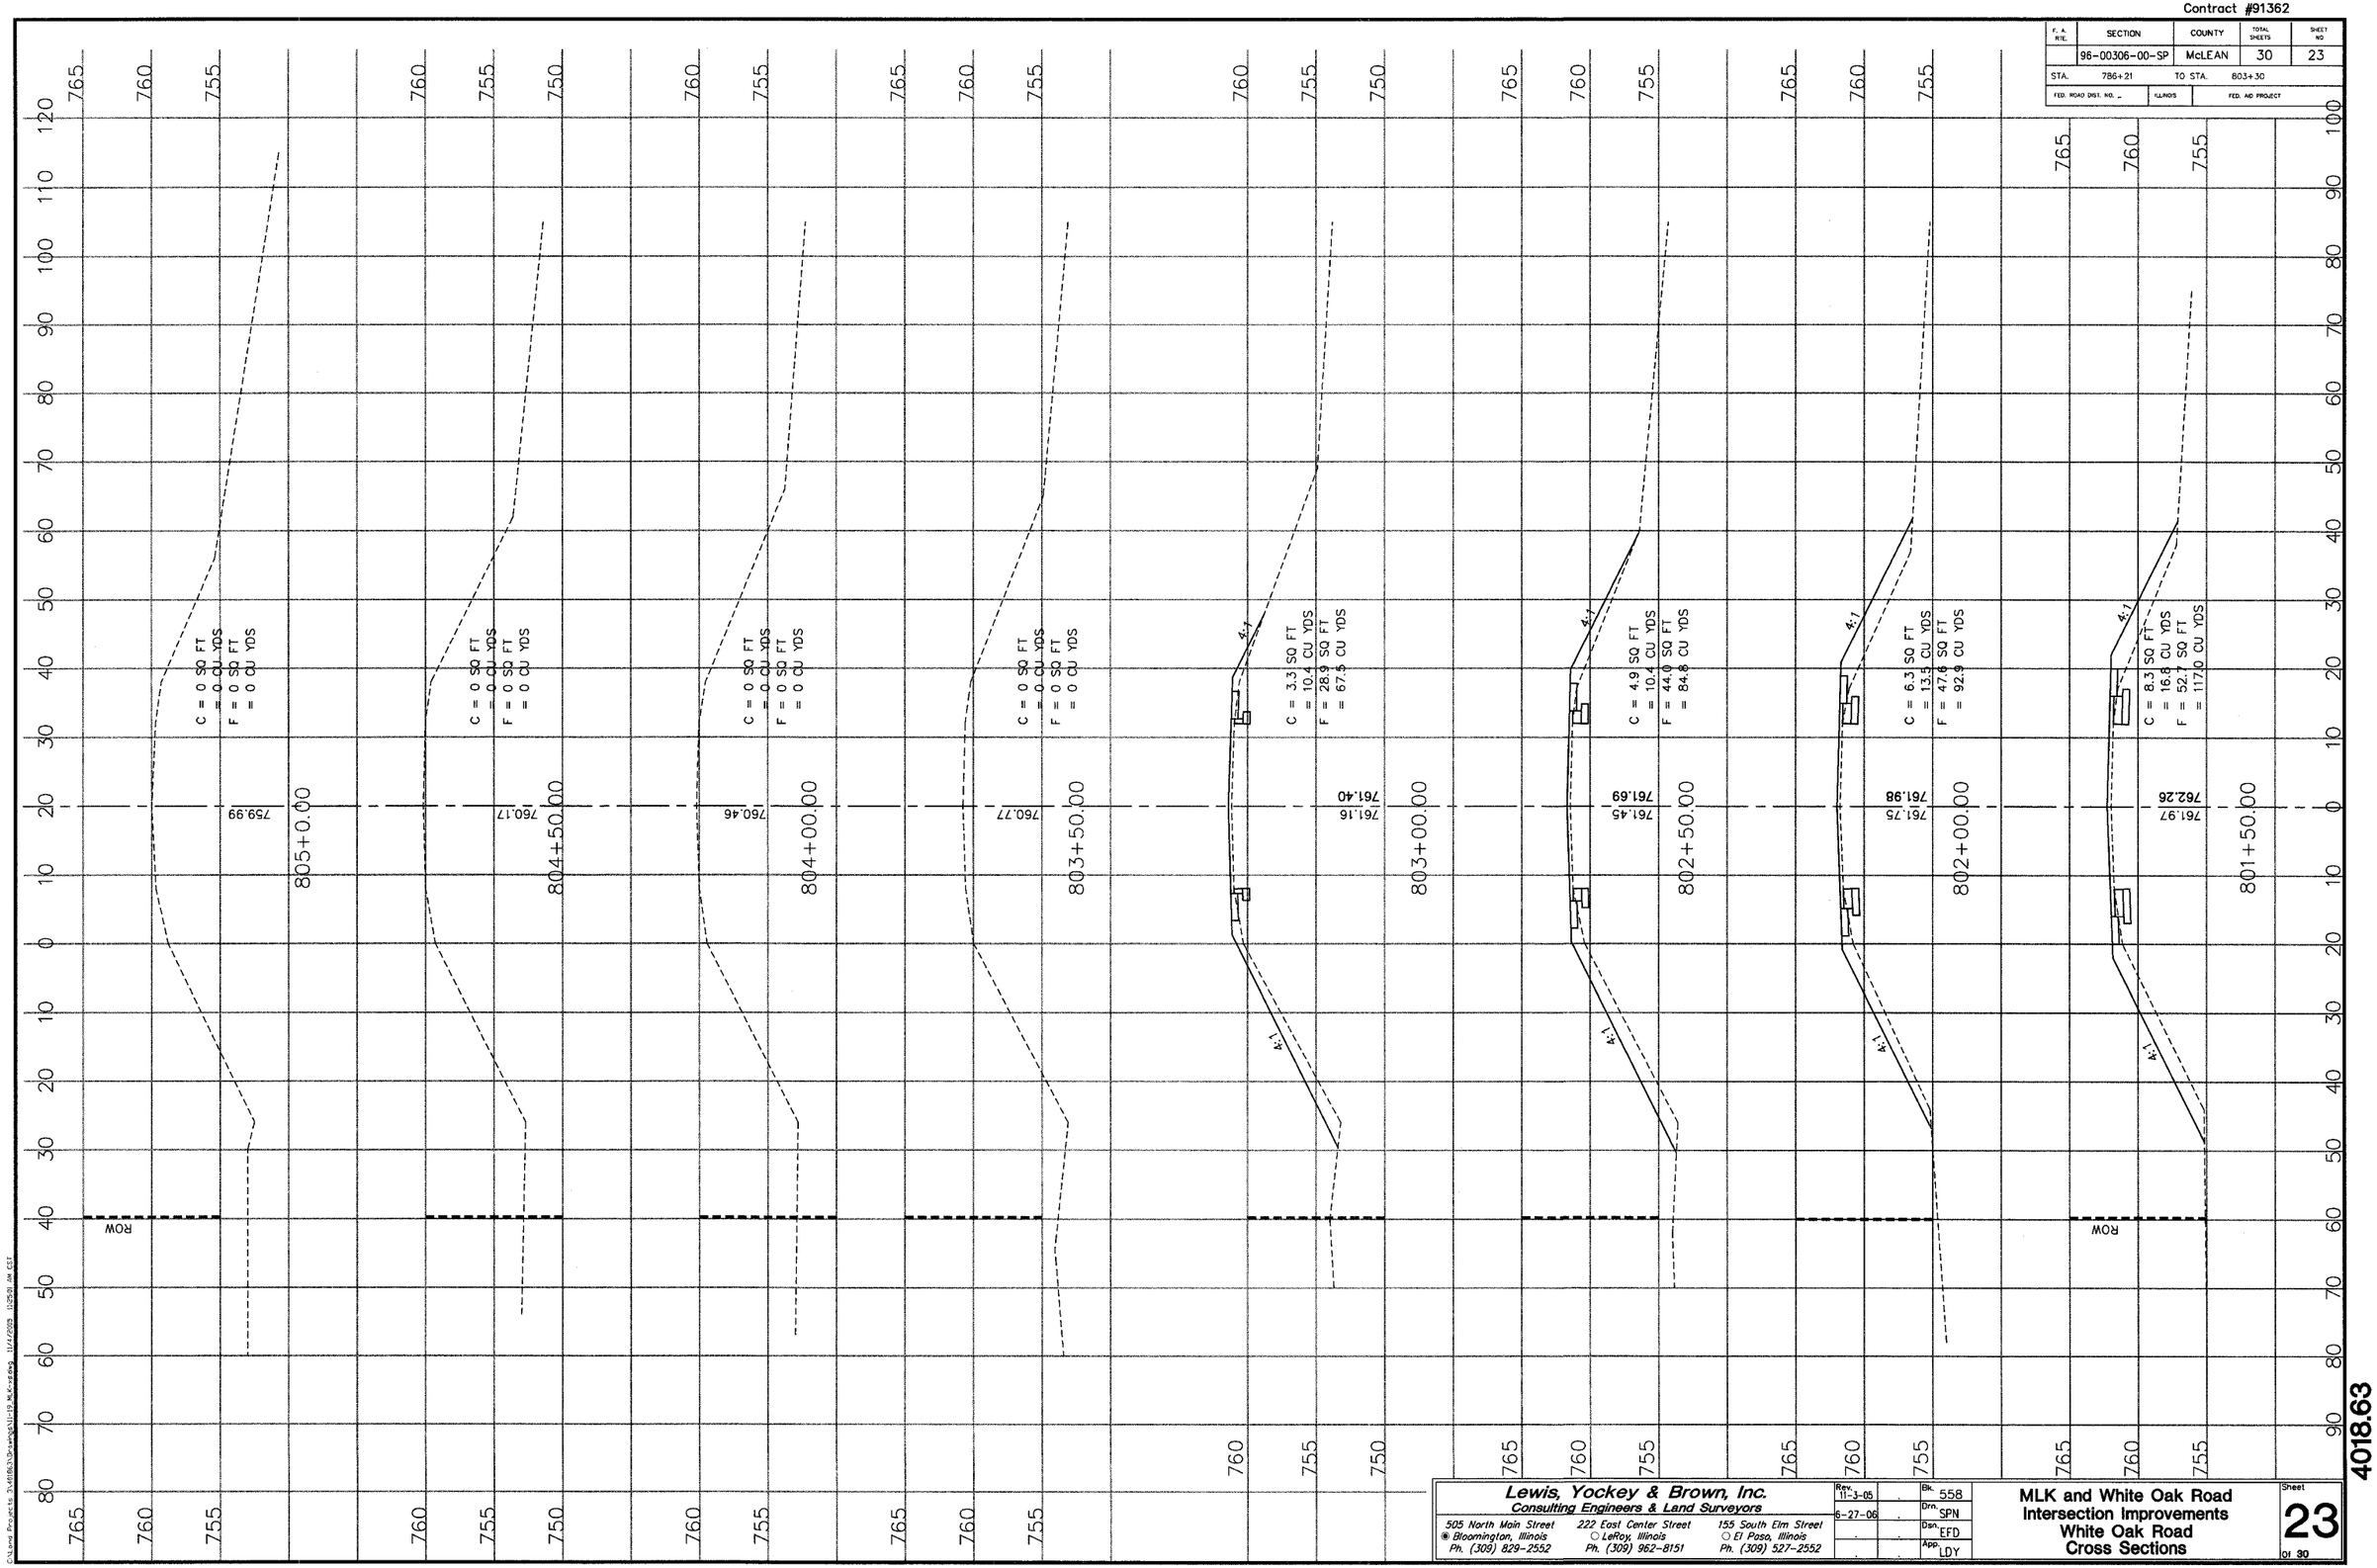

Lewis, Yockey & Brown, Inc. Consulting Engineers & Land Surveyors			Rev. 11-3-05 / 6-27-06	Bk. 558 / Drn. SPN / Dsn. EFD / App. LDY	MLK and White Oak Road Intersection Improvements White Oak Road Cross Sections	Sheet 23 of 30
505 North Main Street ◉ Bloomington, Illinois Ph. (309) 829-2552	222 East Center Street ○ LeRoy, Illinois Ph. (309) 962-8151	155 South Elm Street ○ El Paso, Illinois Ph. (309) 527-2552				

4018.63

C:\Land Projects\3-Utilities\3Drawings\431-19_MLK-x.dwg 11/4/2005 12:52:31 AM CST