93431

F.A. RTE.	SECTION	COUNTY	TOTAL SHEETS	SHEET NO.
8183	04-00120-00-FP	MORGAN	28	19
STA. 482+00		TO STA. 483+74.14		
FED. ROAD DIST. NO. _	ILLINOIS	FED. AID PROJECT		

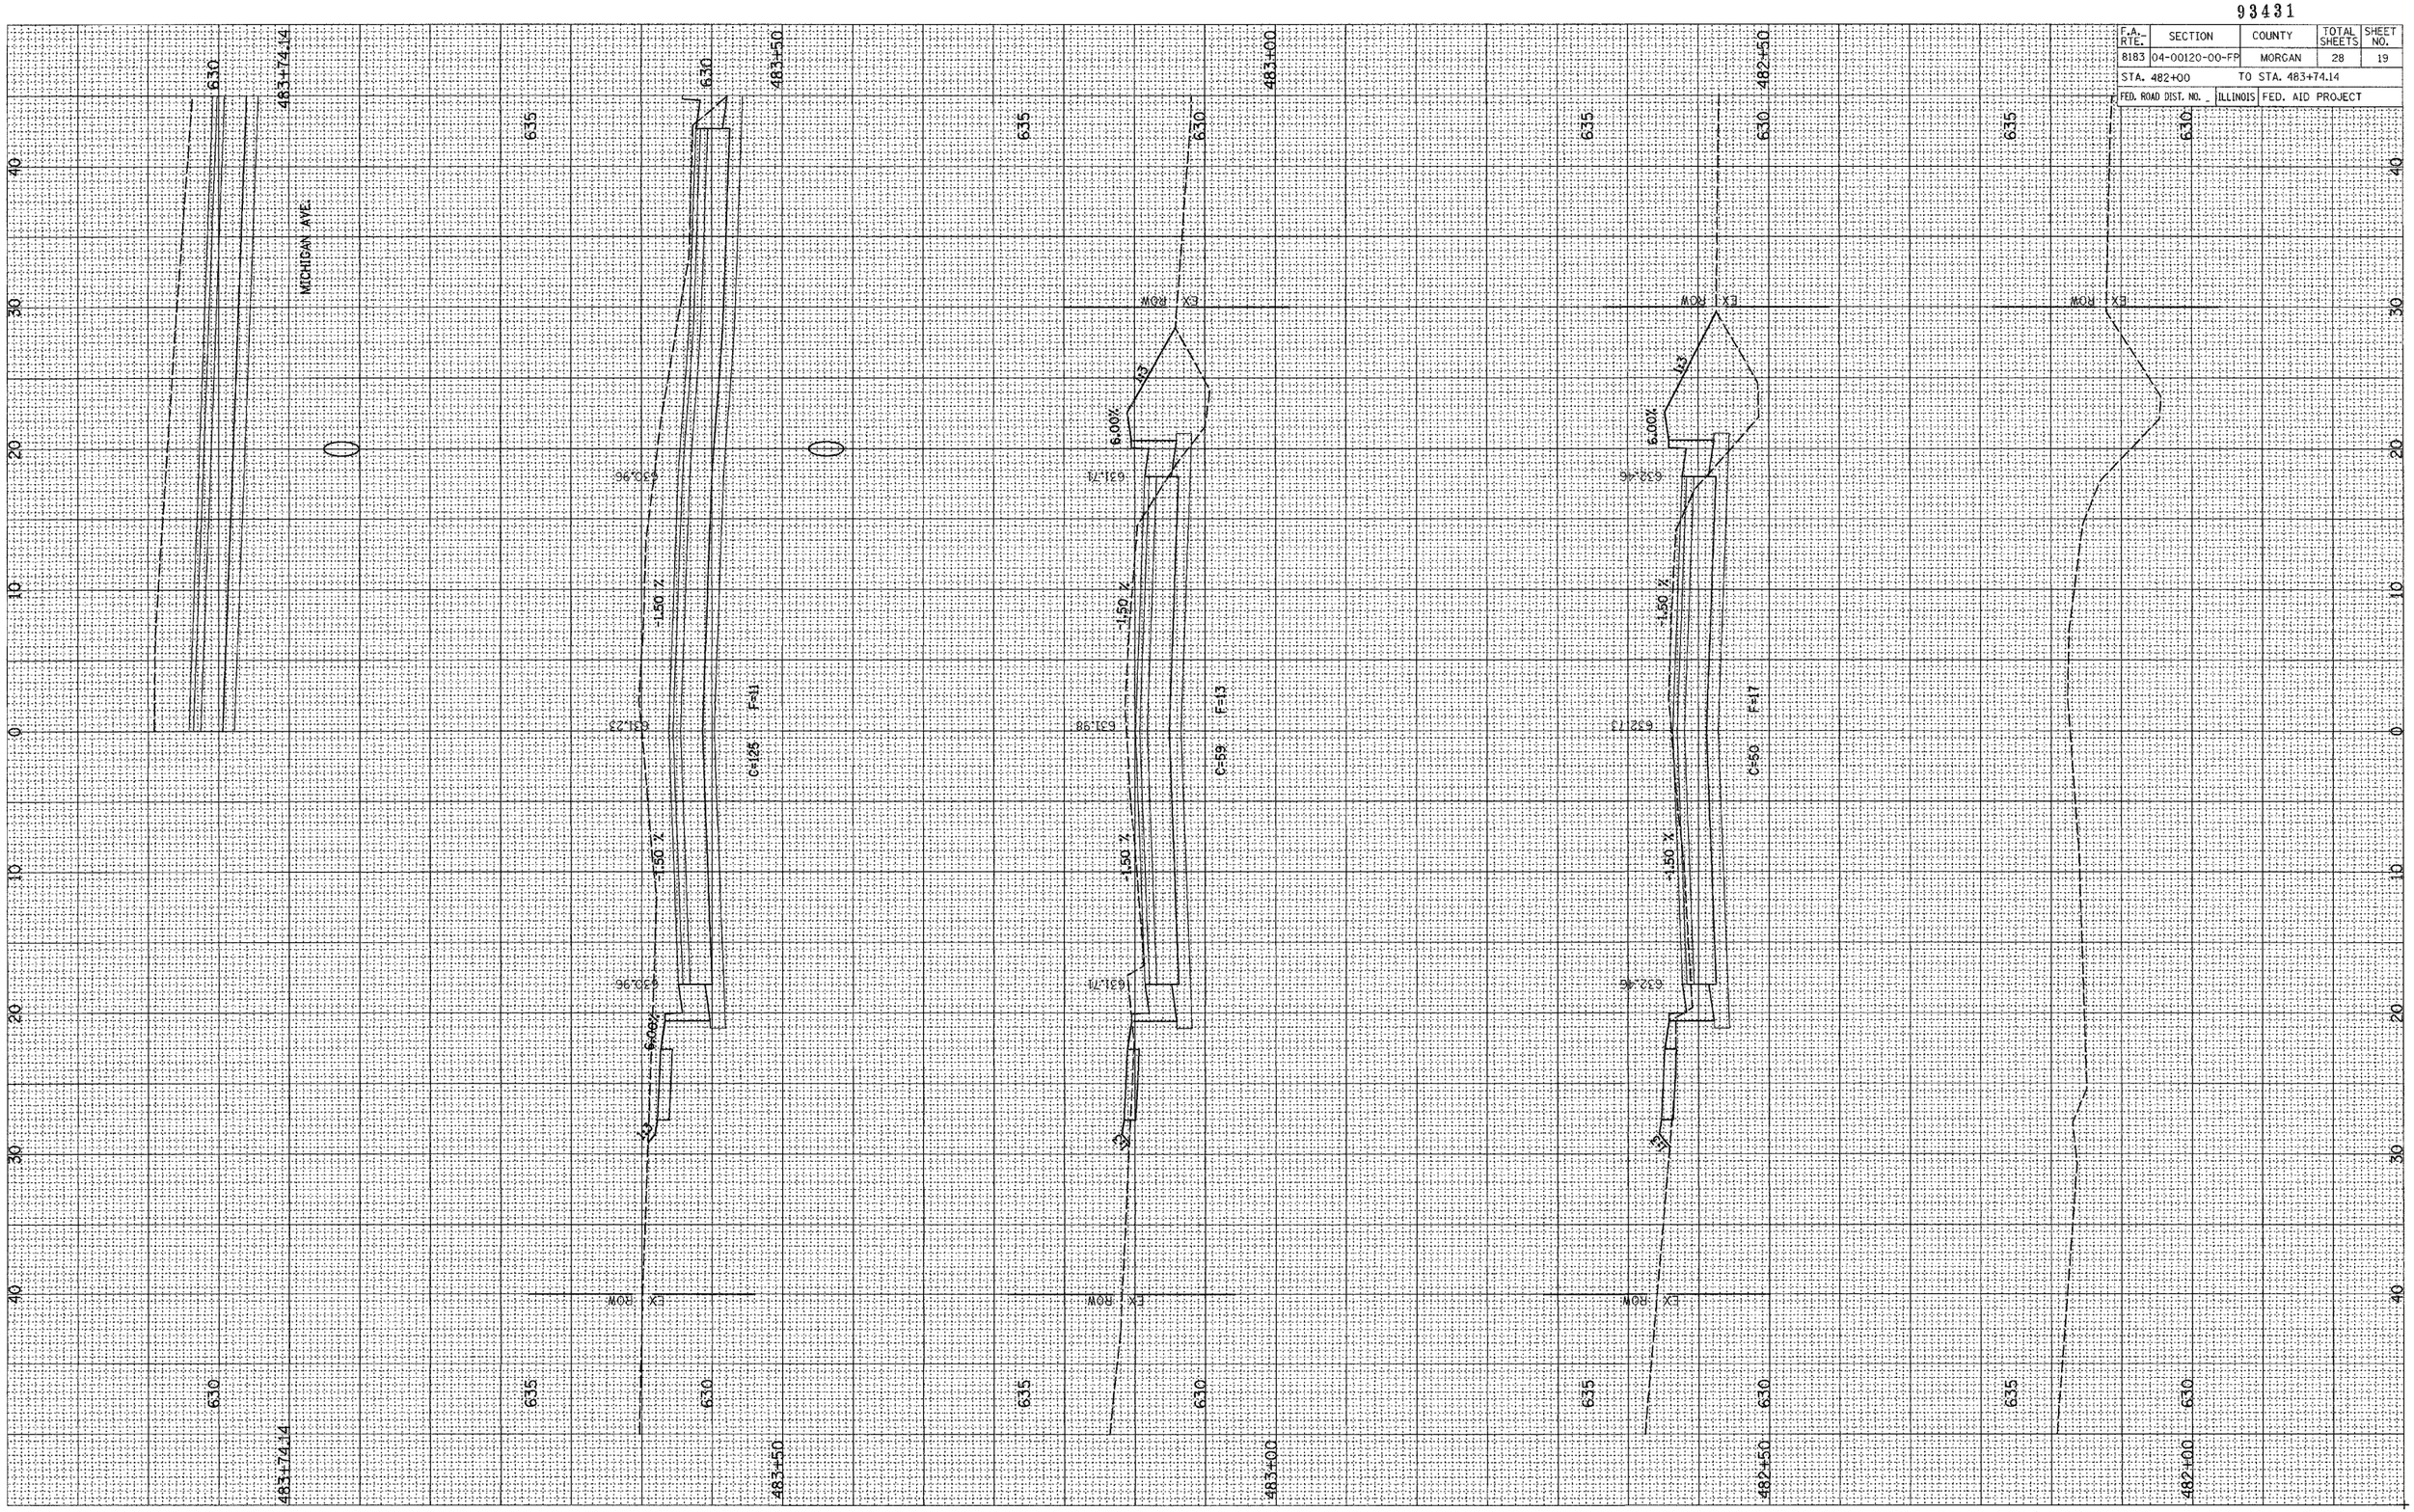

LINCOLN AVENUE (FAU 8183) STA 482+00 TO STA 483+74.14

NOTE BOOK NO. | TEMPLATE | AREAS | AREAS CHECKED

NOTE BOOK NO. | TEMPLATE | AREAS | AREAS CHECKED

V:\237A\237Aplts.dgn 01/16/2007 06:19:21 AM