F.A.U. RTE.	SECTION	COUNTY	TOTAL SHEETS	SHEET NO.
8419	99-00048-01-PV	FAYETTE	142	62
STA.		TO STA.		
FED. ROAD DIST. NO.	ILLINOIS	FED. AID PROJECT		

CONTRACT NO. 95500

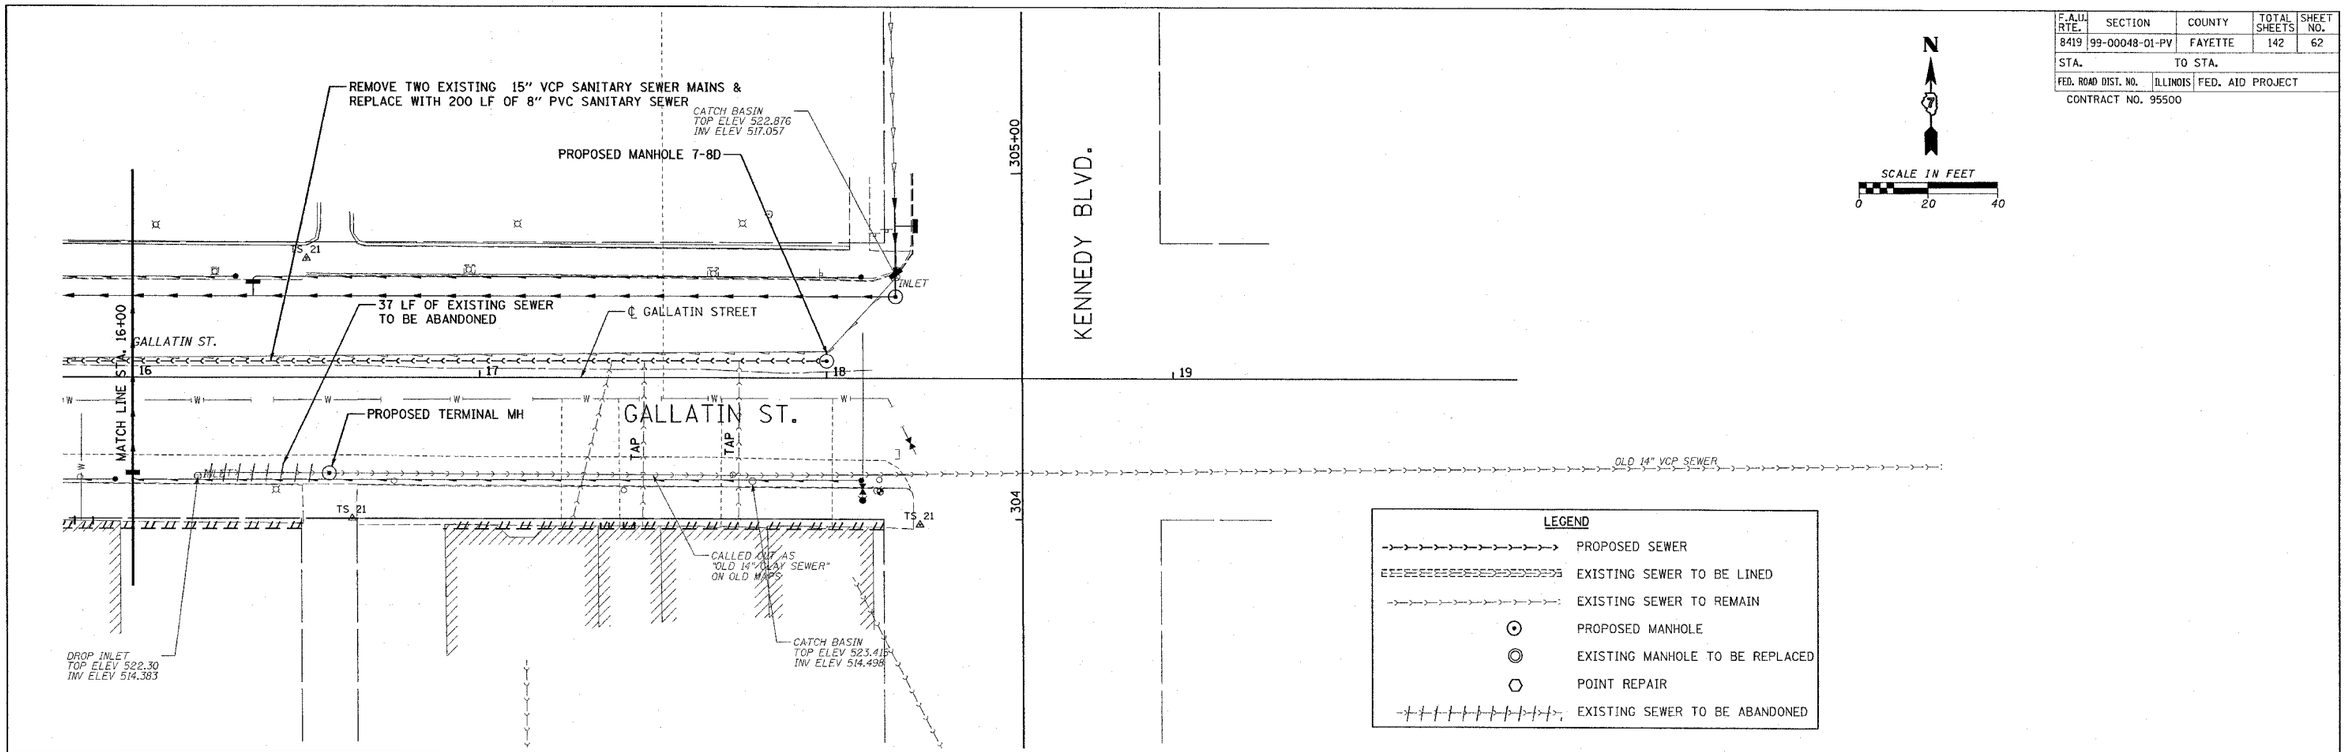

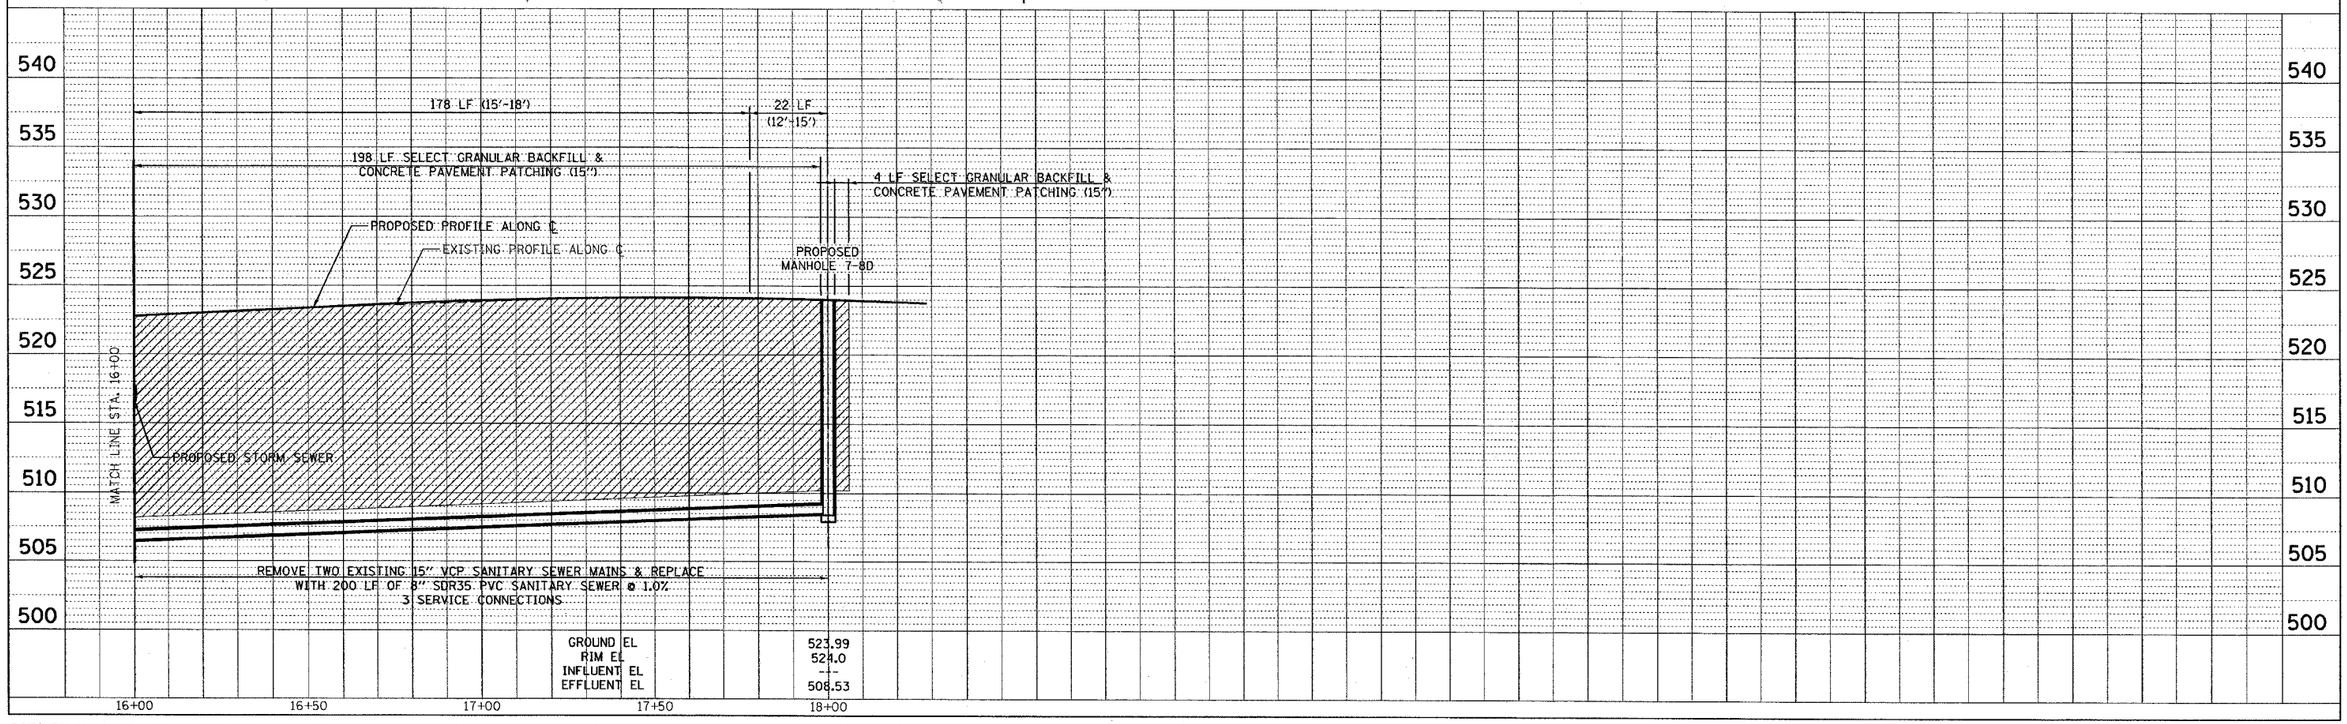

PLAN — SURVEYED ____ PLOTTED ____ ALIGNMENT CHECKED ____ DATA VERIFIED ____ CADD FILE NAME ____ NOTE BOOK NO. ____ BY ____ DATE ____

PROFILE — SURVEYED ____ PLOTTED ____ GRADES CHECKED ____ B.M. NOTED ____ STRUCTURE NOTAT'NS CHKD ____ NOTE BOOK NO. ____ BY ____ DATE ____

CADD FILE: /4812/Sen5_Gallatin_04.dgn
PLOTTED: 01/23/2007

H.M. & G. NO. 4812

HENRY, MEISENHEIMER & GENDE, INC. 1075 LAKE ROAD CARLYLE, ILLINOIS 62231 (618) 594-3711 WWW.HMGENGINEERS.COM

SANITARY SEWER - STA. 16+00 - STA. 18+26.50 - F.A.U. 8419 (GALLATIN ST.)

SS10