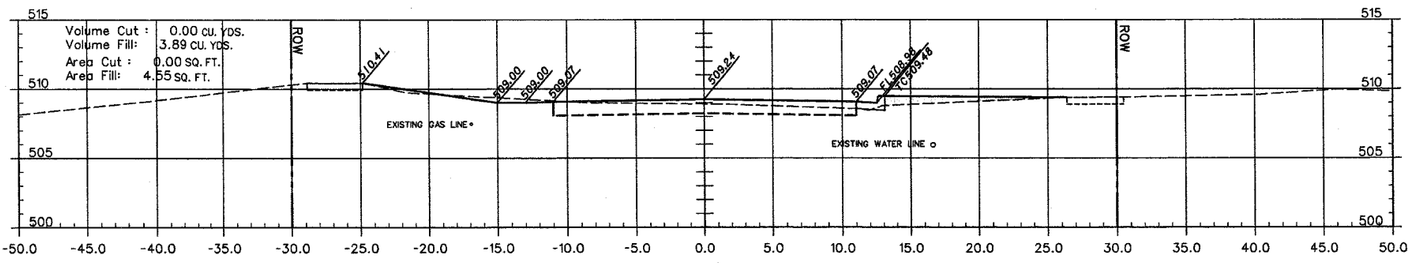

17+50.0

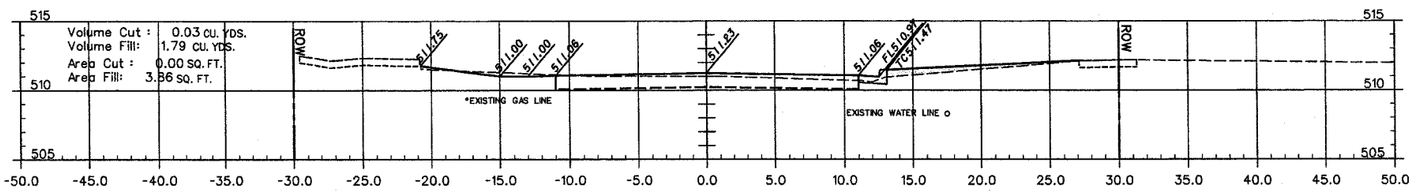

17+25.0

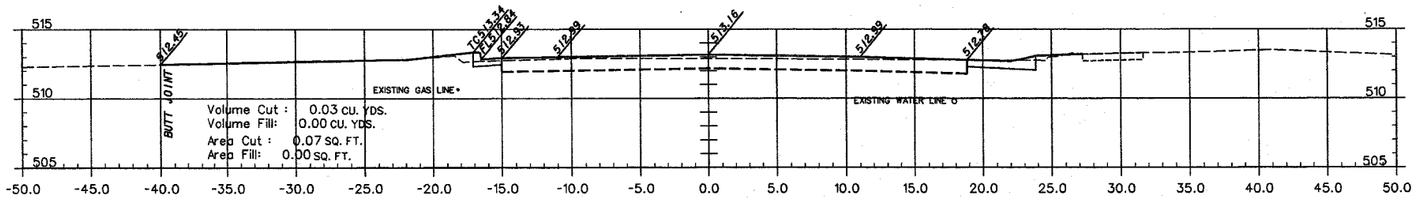

17+00.0

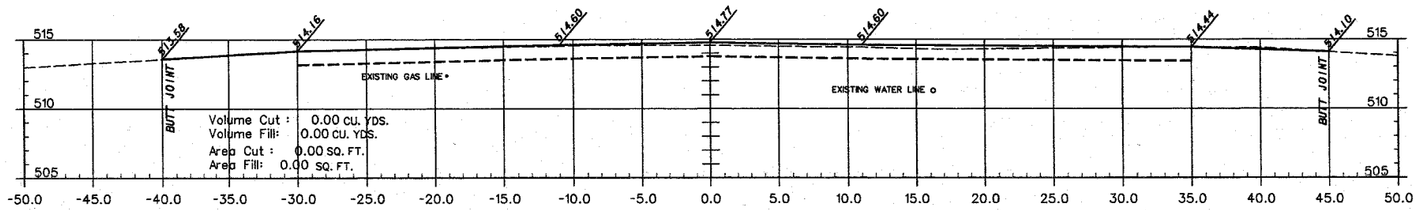

16+79.0 (SRL & SRR HANCOCK ST.)

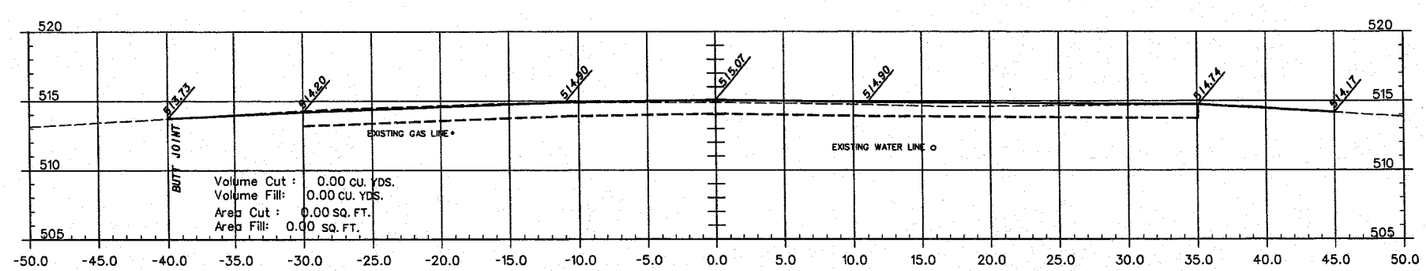

16+75.0 (SRL & SRR HANCOCK ST.)

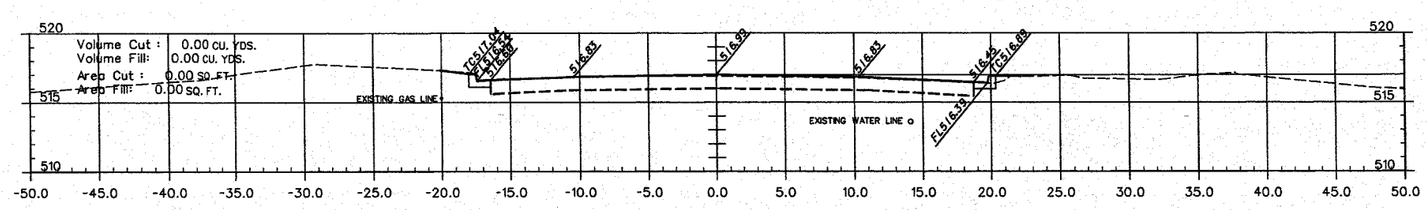

16+50.0

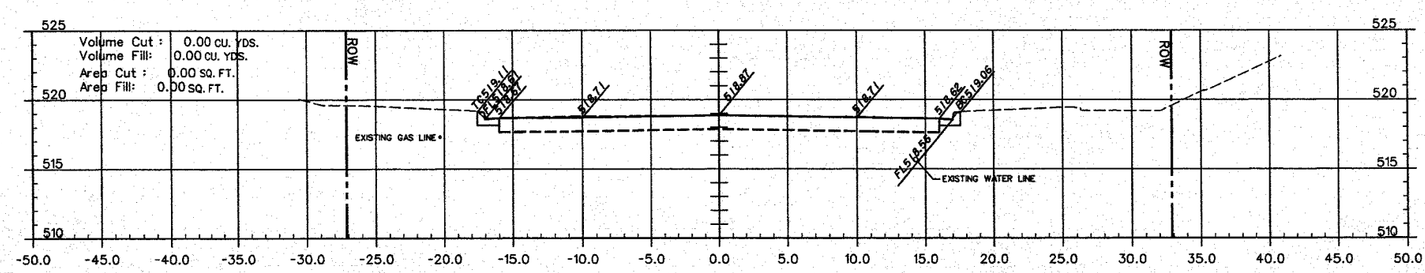

16+25.0

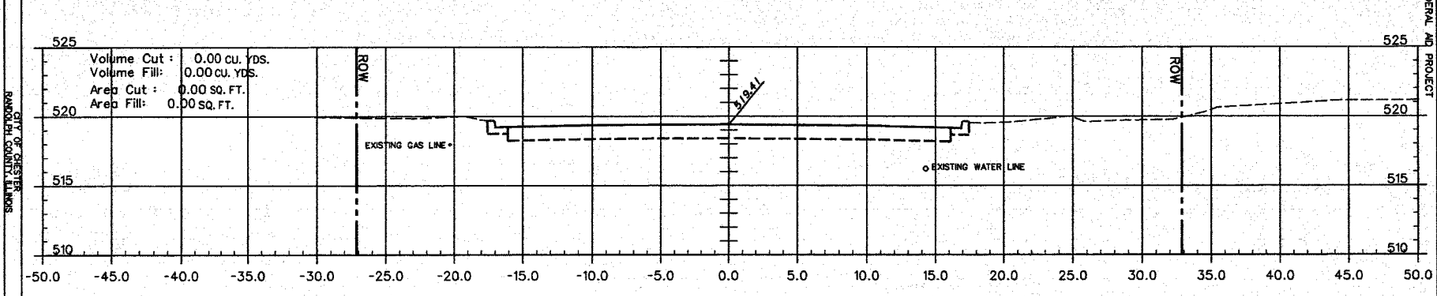

16+18.4

NOTE: SHADED AREA OF CROSS SECTIONS INDICATES CUT/FILL AREAS USED IN EARTHWORK QUANTITIES - (TYPICAL)

CITY OF CHESTER
RANDOLPH COUNTY, ILLINOIS
IMPROVEMENT TO BUENA VISTA STREET
CROSS SECTIONS STA. 16+18.4 TO 17+50

F.A.U. ROUTE	SECTION	COUNTY	TOTAL SHEETS	SHEET NUMBER
9415	02-00055-00-RP	RANDOLPH	35	18
CITY OF CHESTER		PROJECT NO. M-5014(008)		
CONTRACT NO. 97274		JOB NO. C98-304-06		
FEDERAL AID PROJECT				