FAP ROUTE	SECTION	COUNTY	TOTAL SHEETS	SHEET NO
	05-00016-02-RP	MADISON	42	11
STA. 9+74.44 TO STA. 15+50				
CONTRACT NO.: 97290				

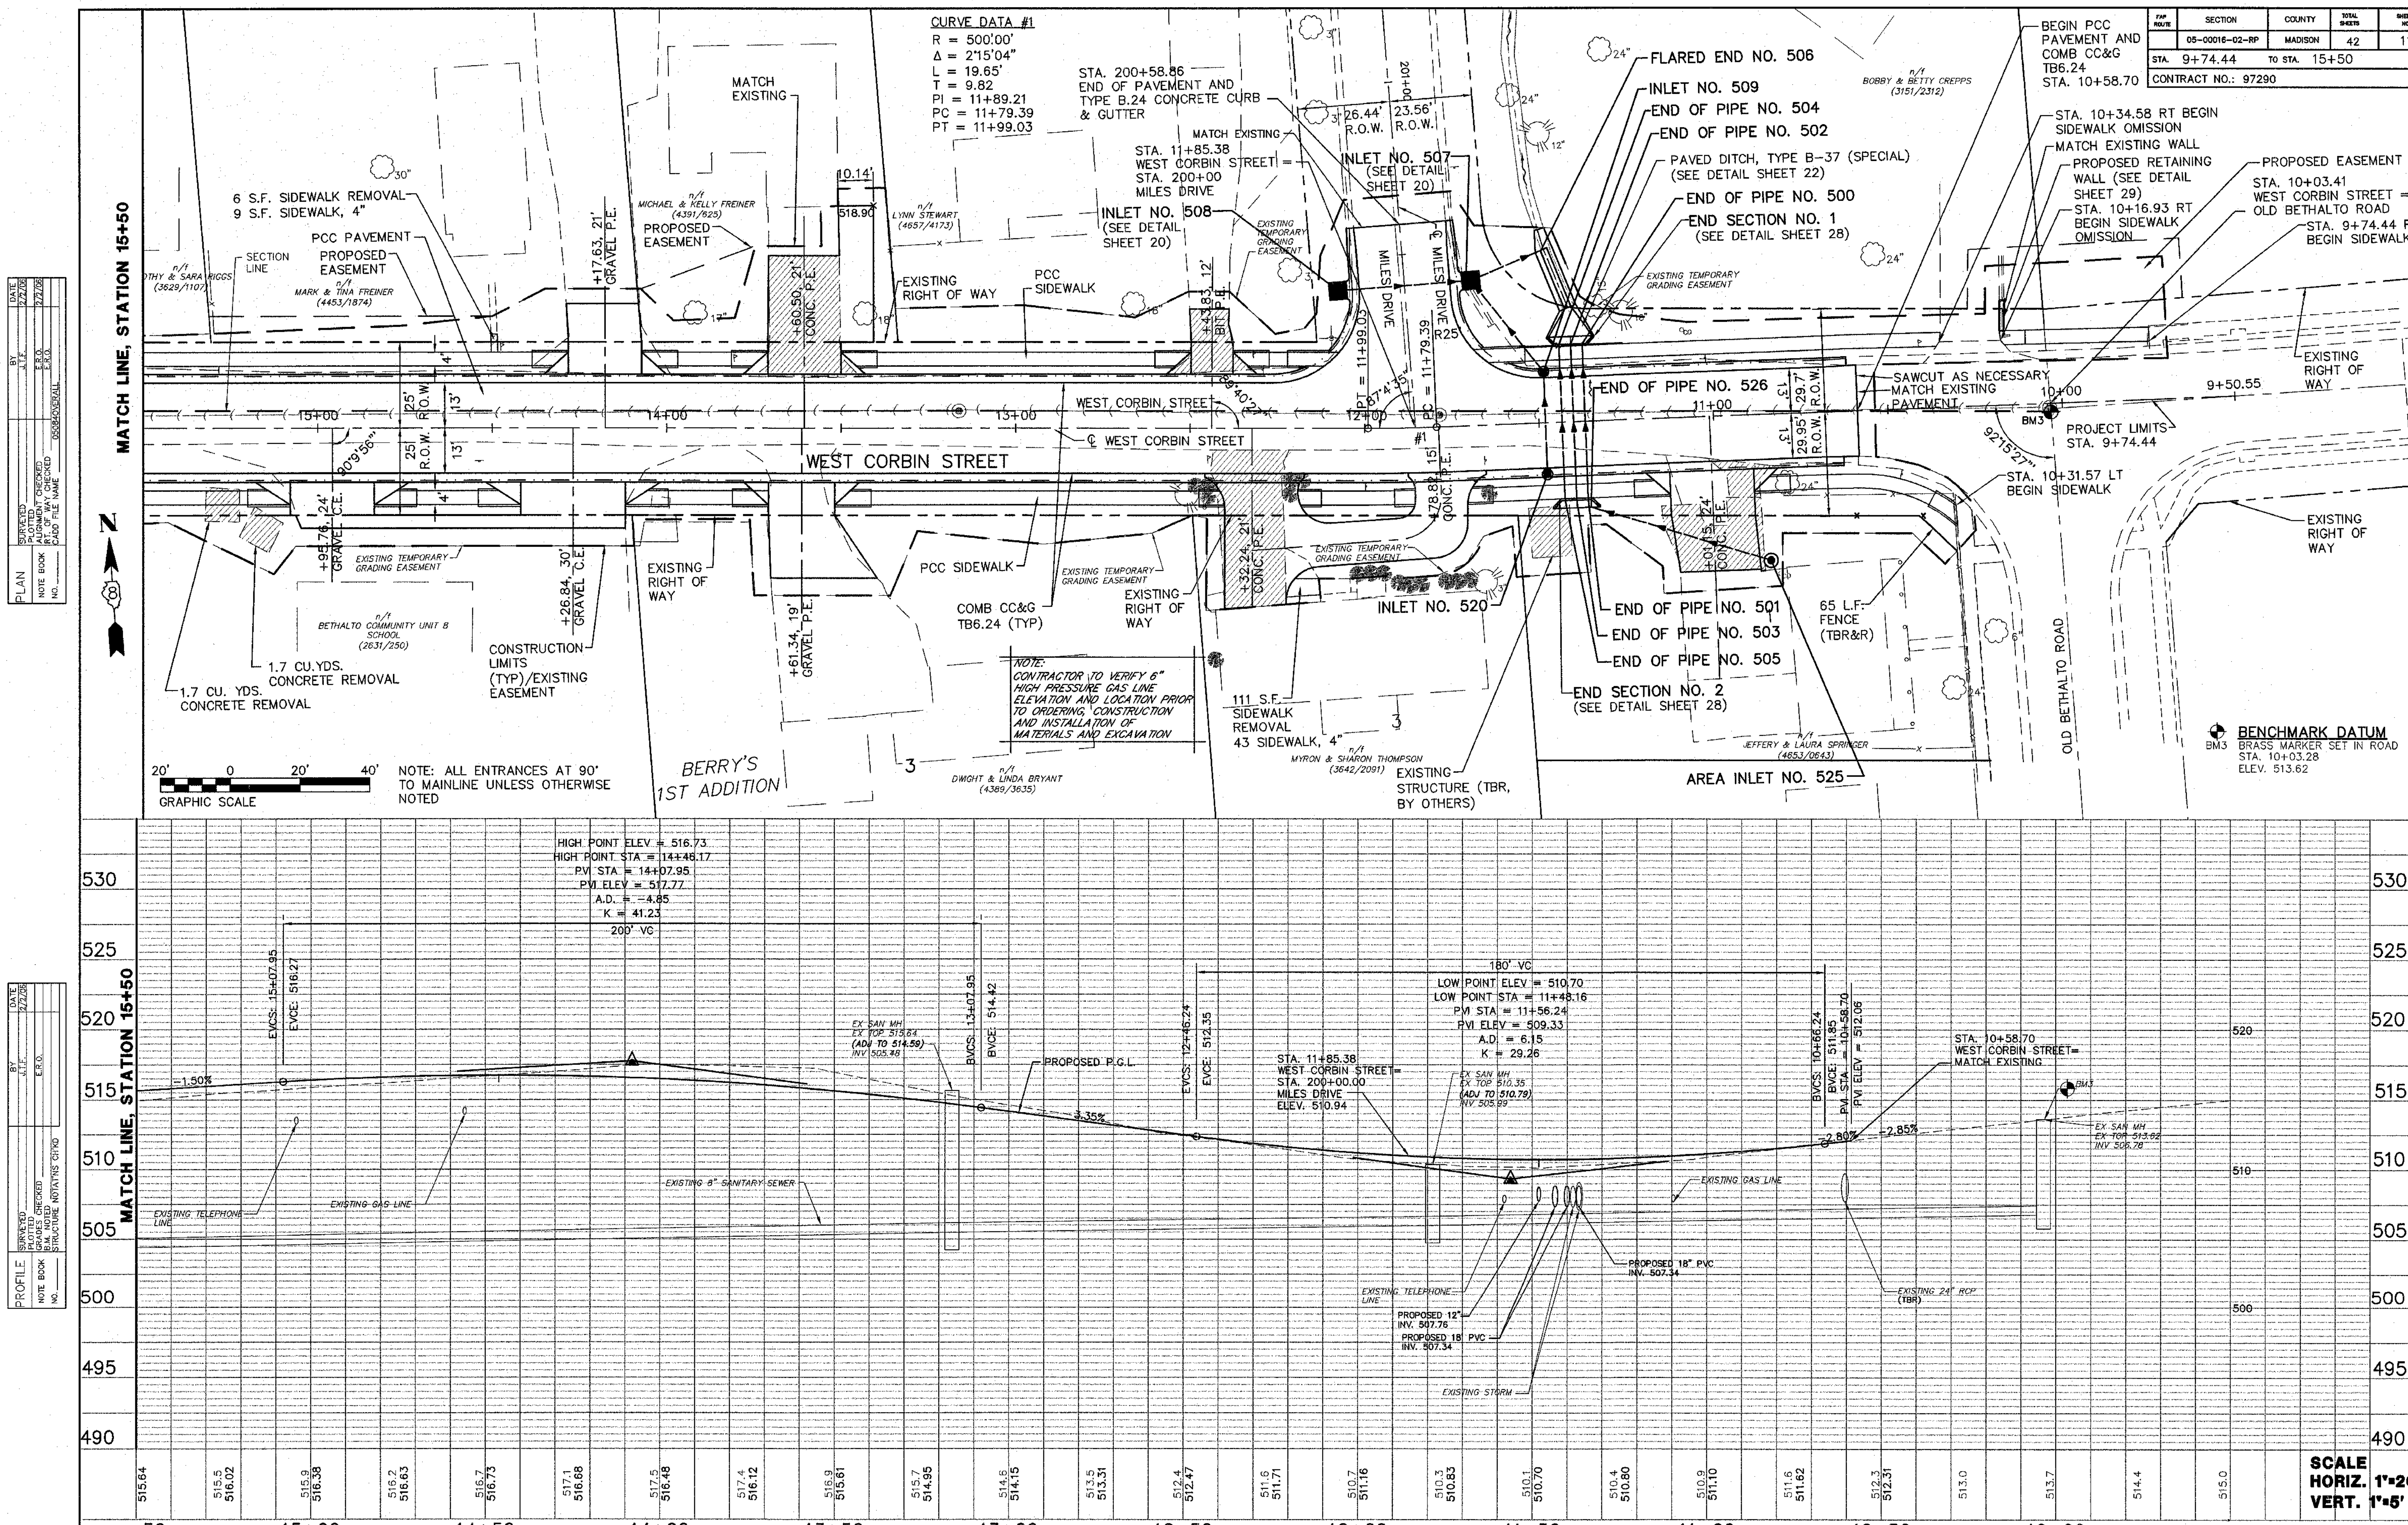

PLAN & PROFILE–WEST CORBIN STREET, STA. 9+74.44 TO 15+50