ORIGINAL SURVEY		BY	DATE
	SURVEYED	D.L.W.	8/26/05
NOTE BOOK	PLOTTED		
	TEMPLATE		
NO.	AREAS		
	AREAS CHECKED		

FINAL SURVEY		BY	DATE
	SURVEYED	D.L.W.	1/18/06
NOTE BOOK	PLOTTED		
	TEMPLATE		
NO.	AREAS		
	AREAS CHECKED		

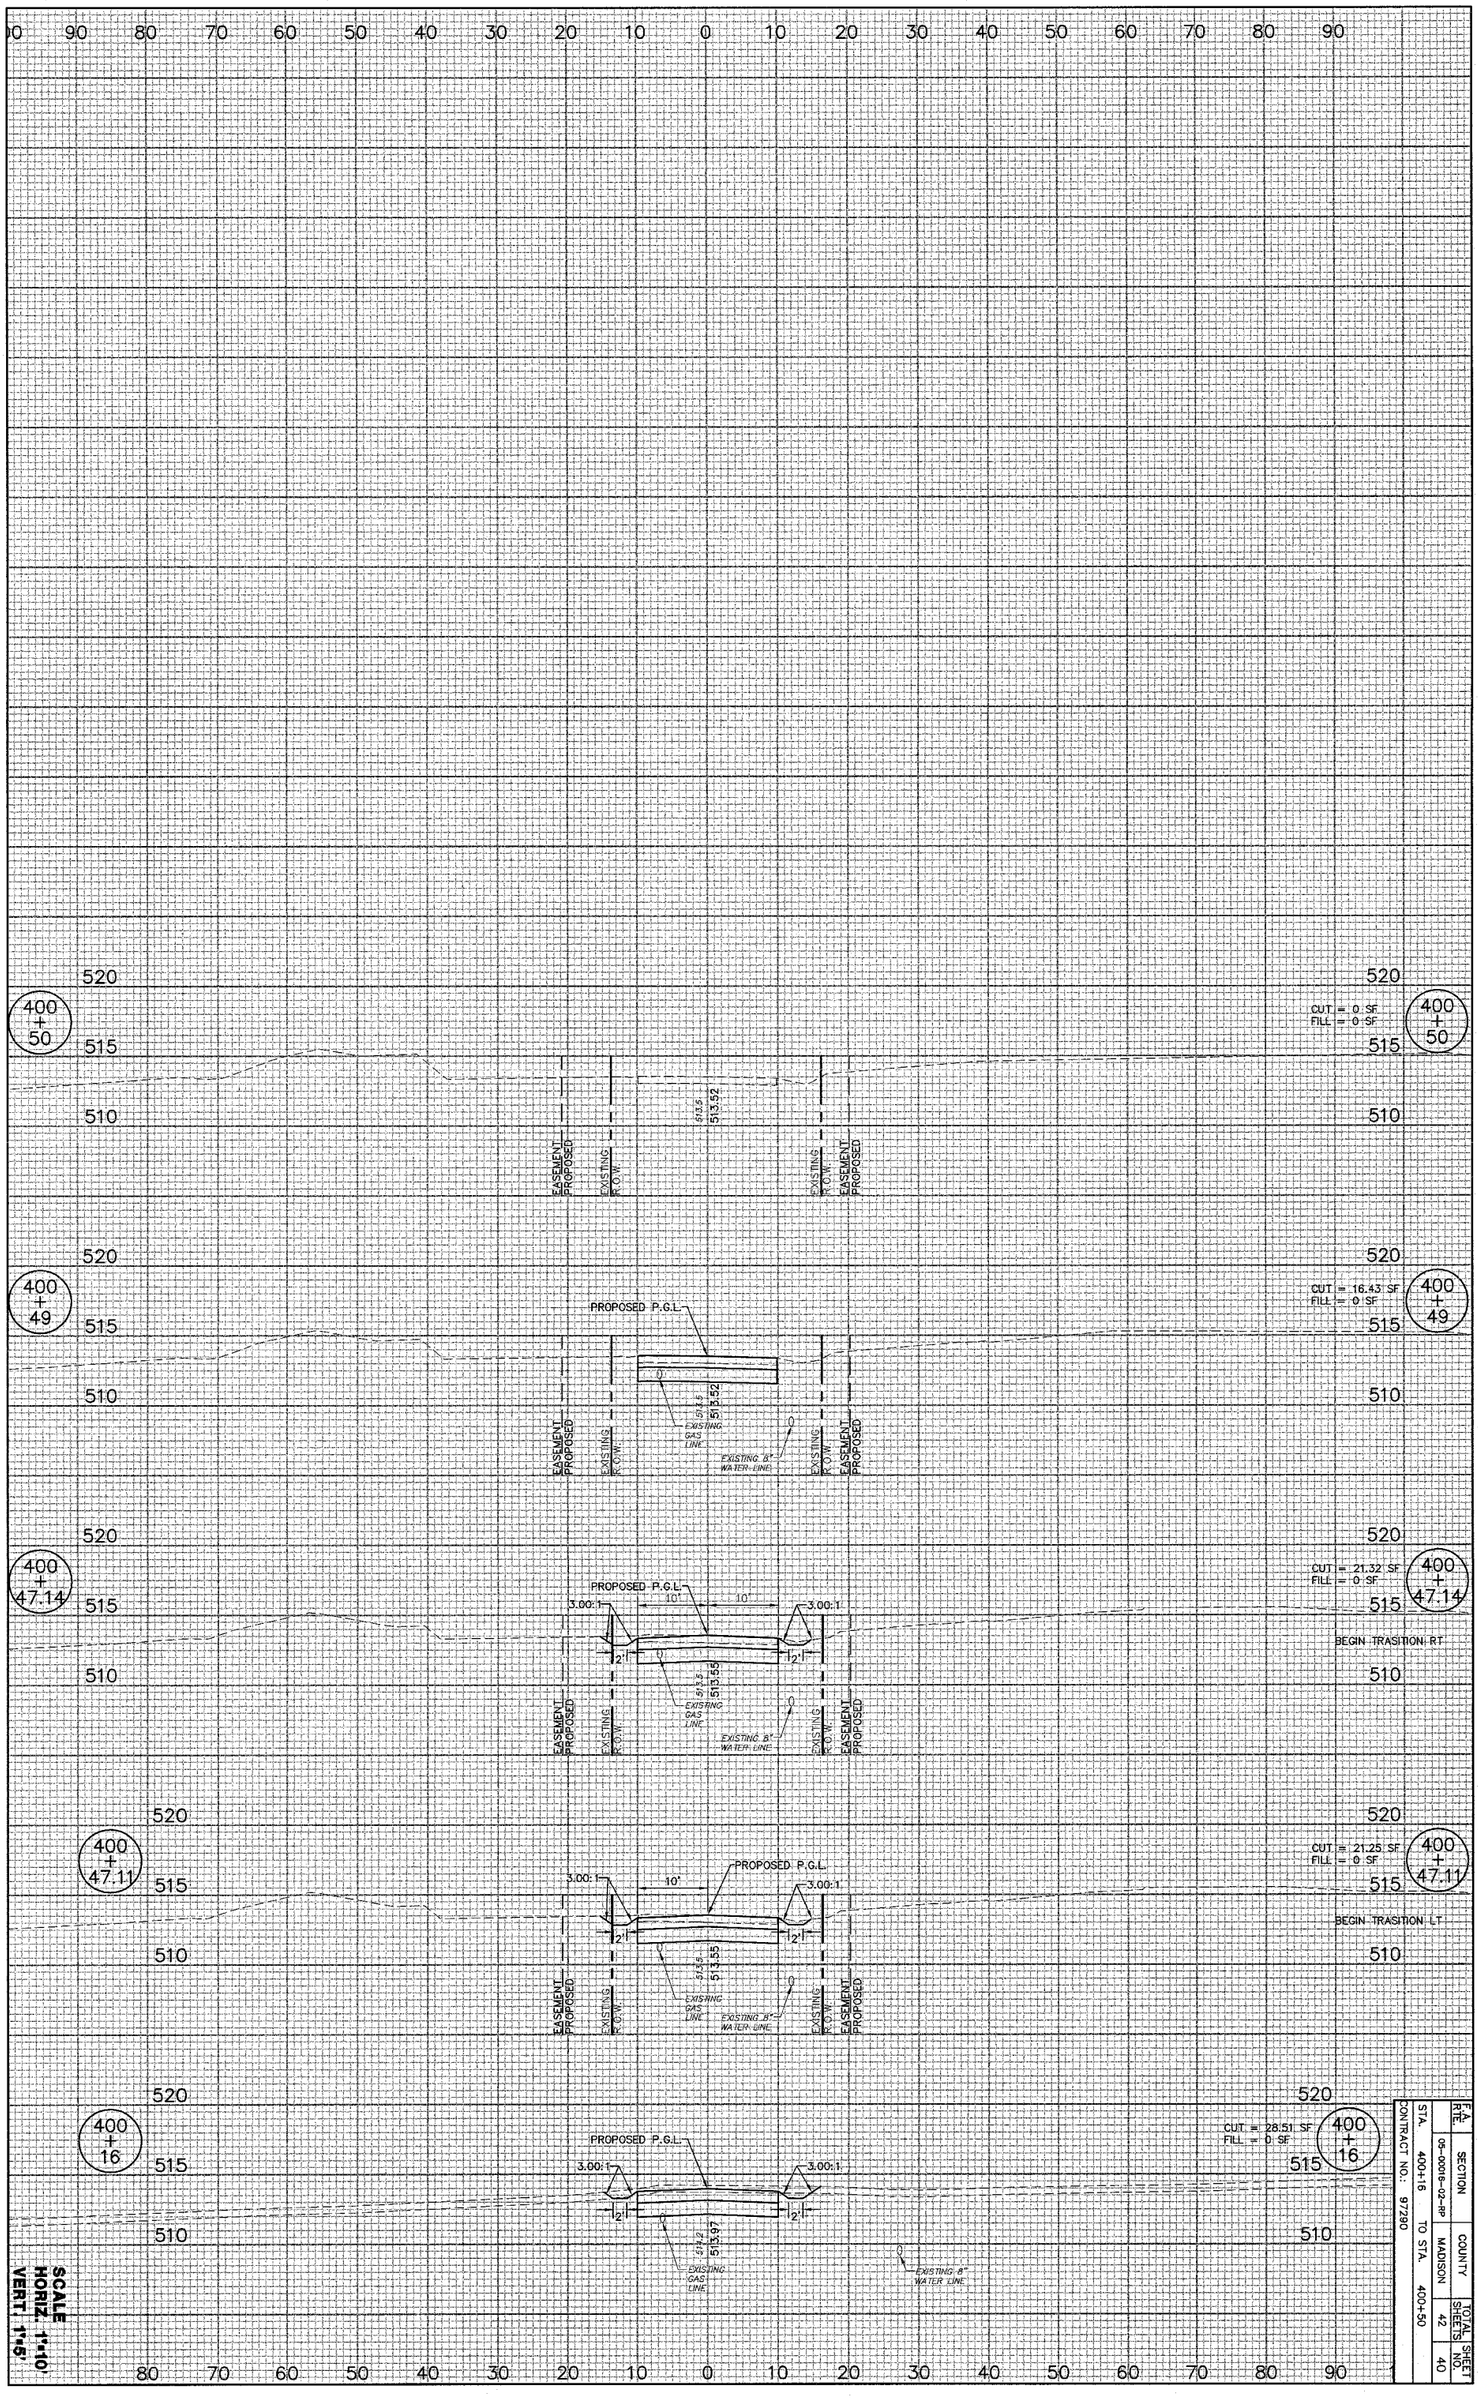

CROSS SECTIONS-WEST DRIVE

SCALE
HORIZ. 1"=10'
VERT. 1"=5'

F.A. RTE.	SECTION	COUNTY	TOTAL SHEETS	SHEET NO.
	06-00016-02-RP	MADISON	42	40

CONTRACT NO: 97280

STA. 400+16 TO STA. 403+50