CONTRACT NO. 98950

F.A. RTE.	SECTION	COUNTY	TOTAL SHEETS	SHEET NO.
*	* *	WILLIAMSON	917	1

* I-57, & OLD IL 13 (FAU 9629)
(X1-6-2)VB-2,(X1-6)HBK-2

904 Actual Sheets

D-99-019-06

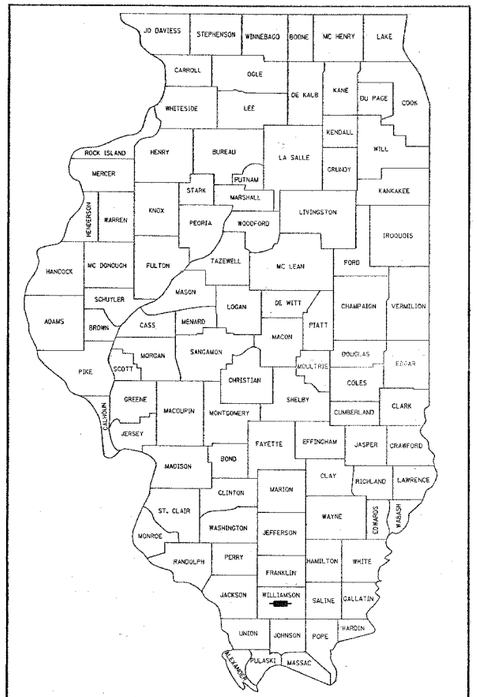

LOCATION OF SECTION INDICATED THUS: –

FOR INDEX OF SHEETS, SEE SHEET NO. 2–3
FOR SUMMARY OF QUANTITIES, SEE SHEET NO. 7–18

STATION EQUATIONS:
STA. 1509+43.50 BK. = STA. 1509+15.58 AH. (SBL)
STA. 1510+48.26 BK. = STA. 1510+49.47 AH. (NBL)

OMISSIONS:
NONE

TRAFFIC DATA:
2004 ADT FOR FAI 57 (I-57)
IL 13 TO OLD IL 13 — 27,900 WITH 39% TRUCKS
OLD IL 13 TO I-57/I-24 INTERCHANGE — 27,500 WITH 39% TRUCKS
2004 ADT FOR OLD IL 13 (WEST MAIN STREET)
EAST OF I-57 — 16,600 WITH 3% TRUCKS
WEST OF I-57 — 14,700 WITH 5% TRUCKS

TOWNSHIPS:
W. MARION

STATE OF ILLINOIS
DEPARTMENT OF TRANSPORTATION
DIVISION OF HIGHWAYS
PROPOSED
HIGHWAY PLANS
FAI ROUTE 57 (I–57) & OLD IL 13 (FAU 9629)
SECTION: (X1–6–2)VB–2,(X1–6)HBK–2
PROJECT NO: ACIM-HSIP-057-2(146)053
WILLIAMSON COUNTY
C–99–050–06

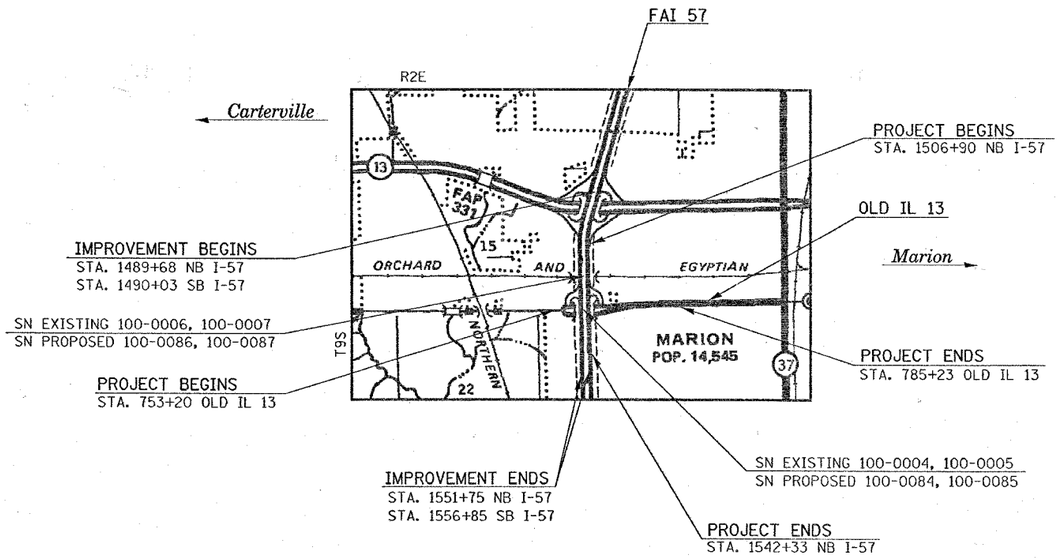

N
9
APPROX. SCALE
1" = 2800'

100' 200' 300' — 1"= 100'
10' 20' 30' — 1"= 10'
0 50' 100' — 1"= 50'
0 50' 100' — 1"= 40'
0 50' 100' — 1"= 30'
0 50' 100' — 1"= 20'

FULL SIZE PLANS HAVE BEEN PREPARED USING STANDARD ENGINEERING SCALES. REDUCED SIZED PLANS WILL NOT CONFORM TO STANDARD SCALES. IN MAKING MEASUREMENTS ON REDUCED PLANS, THE ABOVE SCALES MAY BE USED.

J.U.L.I.E.
JOINT UTILITY LOCATION INFORMATION FOR EXCAVATION
1–800–892–0123

CONTRACT NO. 98950

FAI 57	**GROSS LENGTH OF PROJECT: =**	**3541.79 FT. =**	**0.671 MILES**
	NET LENGTH OF PROJECT: =	**3541.79 FT. =**	**0.671 MILES**
FAI 57 (NB)	**GROSS LENGTH OF IMPROVEMENT: =**	**6205.79 FT. =**	**1.175 MILES**
	NET LENGTH OF IMPROVEMENT: =	**6205.79 FT. =**	**1.175 MILES**
OLD IL 13	**GROSS LENGTH OF PROJECT: =**	**3203.00 FT. =**	**0.607 MILES**
	NET LENGTH OF PROJECT: =	**3203.00 FT. =**	**0.607 MILES**

STATE OF ILLINOIS
DEPARTMENT OF TRANSPORTATION
DIVISION OF HIGHWAYS

SUBMITTED Dec 8 **20** 06

Mary Chamie
DEPUTY DIRECTOR OF HIGHWAYS, REGION ENGINEER

February 2, 2007

Eric E. Harm P.E.
Interim ENGINEER OF DESIGN AND ENVIRONMENT

February 2 2007

Milton R. Sees, P.E.
DIRECTOR OF HIGHWAYS, CHIEF ENGINEER

PRINTED BY THE AUTHORITY OF THE STATE OF ILLINOIS

PLOT DATE = 11/28/2006
FILE NAME = c:\projects\sf982682\old13\old13s3.dgn
PLOT SCALE = 50.0000 ' / IN.
USER NAME = heeden
PROJECT ENGINEER: LARRY ANDERSON
SQUAD LEADER:
(618) 549-2171
CENTREX 782-4554

COUNTY: WILLIAMSON SECTION: (X1-6-2)VB-2,(X1-6)HBK-2 ROUTE: I-57, & OLD IL 13 (FAU 9629) FUNCTIONAL CLASSIFICATION: OTHER PRINCIPAL ARTERIAL