CONTRACT NO. 98950

F.A. RTE.	SECTION	COUNTY	TOTAL SHEETS	SHEET NO.
*	**	WILLIAMSON	917	82
STA.		TO STA.		
FED. ROAD DIST. NO.	ILLINOIS	FED. AID PROJECT		

* I-57, & OLD IL 13 (FAU 9629)
** (X1-6-2)VB-2,(X1-6)HBK-2

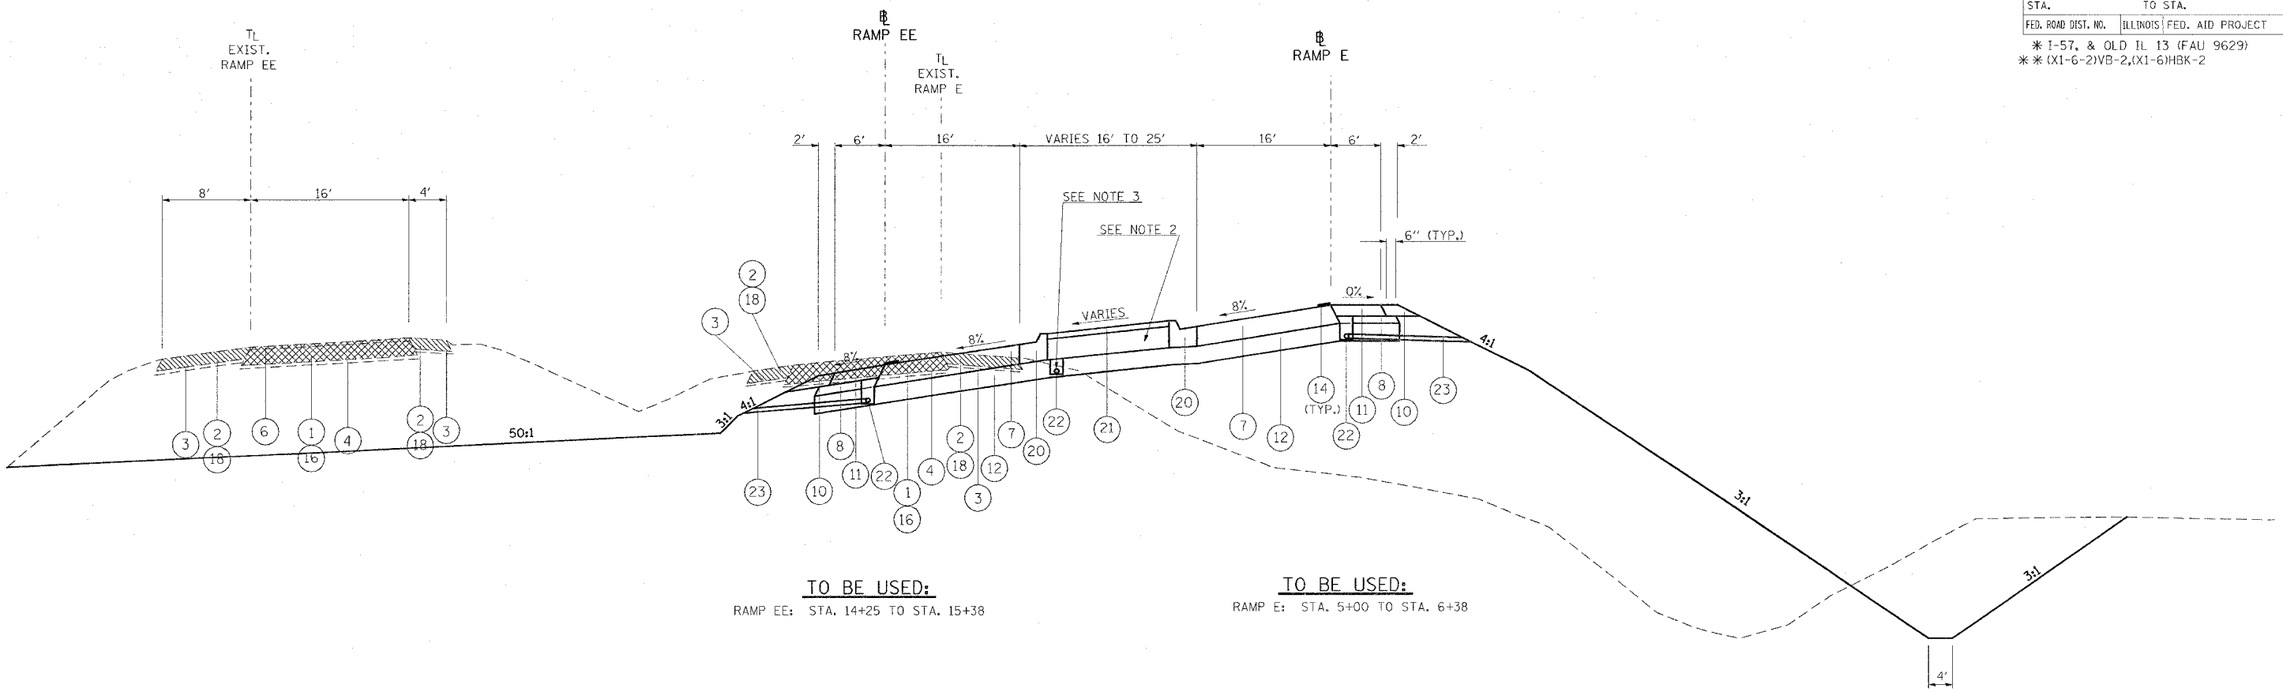

TO BE USED:
RAMP EE: STA. 14+25 TO STA. 15+38

TO BE USED:
RAMP E: STA. 5+00 TO STA. 6+38

(1) EXISTING CONCRETE PAVEMENT, 10″
(2) EXISTING BITUMINOUS SHOULDERS 8″
(3) EXISTING AGGREGATE BASE COURSE
(4) EXISTING SUB-BASE GRANULAR MATERIAL TYPE A 6″
(5) EXISTING COMBINATION CONCRETE CURB AND GUTTER
(6) EXISTING BITUMINOUS RESURFACING
(7) BITUMINOUS CONCRETE PAVEMENT (FULL DEPTH), SUPERPAVE, 14¼″
POLYMERIZED BITUMINOUS CONCRETE SURFACE COURSE, SUPERPAVE, MIX. D, N105, 1½″
POLYMERIZED BITUMINOUS CONCRETE BINDER COURSE, SUPERPAVE, IL-19.0, N105, 2¼″
BITUMINOUS CONCRETE BINDER COURSE, SUPERPAVE, N90, 10½″
(8) SUB-BASE GRANULAR MATERIAL, TYPE C
(9) STABILIZED SUB-BASE 4″
(10) AGGREGATE SHOULDERS, TYPE A, 8″
(11) BITUMINOUS SHOULDERS SUPERPAVE, 8″
(12) PROCESSING LIME MODIFIED SOILS 12″
(13) POLYUREA PAVEMENT MARKING TYPE II - LINE 4″
(14) THERMOPLASTIC PAVEMENT MARKING - LINE 4″
(15) PORTLAND CEMENT CONCRETE PAVEMENT 10″ (JOINTED)
(16) PAVEMENT REMOVAL
(17) COMBINATION CURB AND GUTTER REMOVAL
(18) PAVED SHOULDER REMOVAL
(19) COMBINATION CONCRETE CURB AND GUTTER, TYPE B-6.06
(20) COMBINATION CONCRETE CURB AND GUTTER, TYPE B-6.24
(21) CONCRETE MEDIAN SURFACE, 4 INCH
(22) PIPE UNDERDRAINS 4″
(23) PIPE UNDERDRAINS 4″ (SPECIAL)
(24) EXISTING BITUMINOUS RESURFACING (VARIES 4½″ TO 5¼″)
(25) EXISTING 10″ P.C.C. PAVEMENT, 1½″ PARABOLIC CROWN
(26) EXISTING 6″ AGGREGATE SUB-BASE (4″ ON RAMP "C")
(27) BITUMINOUS SHOULDERS SUPERPAVE
(28) BITUMINOUS CONCRETE BINDER COURSE, SUPERPAVE, IL-19.0, N90 9¾″
(29) TEMPORARY PAINT PAVEMENT MARKING
(30) RELOCATE TEMPORARY CONCRETE BARRIER
(31) BITUMINOUS CONCRETE BINDER COURSE, SUPERPAVE, IL-19.0, N90 11″
(32) BITUMINOUS CONCRETE BINDER COURSE, SUPERPAVE, IL-19.0, N90 12″
(33) POLYMERIZED BITUMINOUS CONCRETE BINDER COURSE, SUPERPAVE, IL-19.0, N105 2¼″
(34) STEEL PLATE BEAM GUARDRAIL, TYPE A
(35) SUB-BASE GRANULAR MATERIAL 6″
(36) BITUMINOUS CONCRETE BINDER COURSE, SUPERPAVE, IL-19.0, N90 5″
(37) SUB-BASE GRANULAR MATERIAL 10″
(38) BITUMINOUS CONCRETE BINDER COURSE, SUPERPAVE, IL-19.0, N90 (VAR)

NOTES:
1. PAVEMENT REMOVAL ON RAMPS - COST TO INCLUDE PIPE UNDERDRAIN REMOVAL.
2. THE COURSE AGGREGATE FILL (CA 16) TO SUB-GRADE NOTED IN STANDARD 606301 SHALL BE INCLUDED IN THE COST PER SQ. FT. FOR CONCRETE MEDIAN SURFACE, 4 INCH.
3. UNDERDRAINS LOCATED UNDER THE MEDIAN SHALL BE OUTLETED AT THE INLET LOCATED AT STA. 14+50.

REVISIONS NAME	DATE

ILLINOIS DEPARTMENT OF TRANSPORTATION

TYPICAL SECTIONS RAMPS E & EE

SCALE: VERT. NO SCALE HORIZ.
DATE
DRAWN BY CNH
CHECKED BY

PLOT DATE = 11/20/2006
FILE NAME = c:\projects\d62602\dgn\d62602tsd03.dgn
FILE SIZE = 36.00 X 24.00
USER NAME = hesdon