PAGES 234-239 NOT USED

CONTRACT NO. 98950

F.A. RTE.	SECTION	COUNTY	TOTAL SHEETS	SHEET NO.
*	**	WILLIAMSON	917	240

STA. 1500+00.0000 TO STA. 1501+50.0000

FED. ROAD DIST. NO.	ILLINOIS	FED. AID PROJECT

* I-57, & OLD IL 13 (FAU 9629).
** (X)I-6-2(VB-2,X)I-6)HBK-2

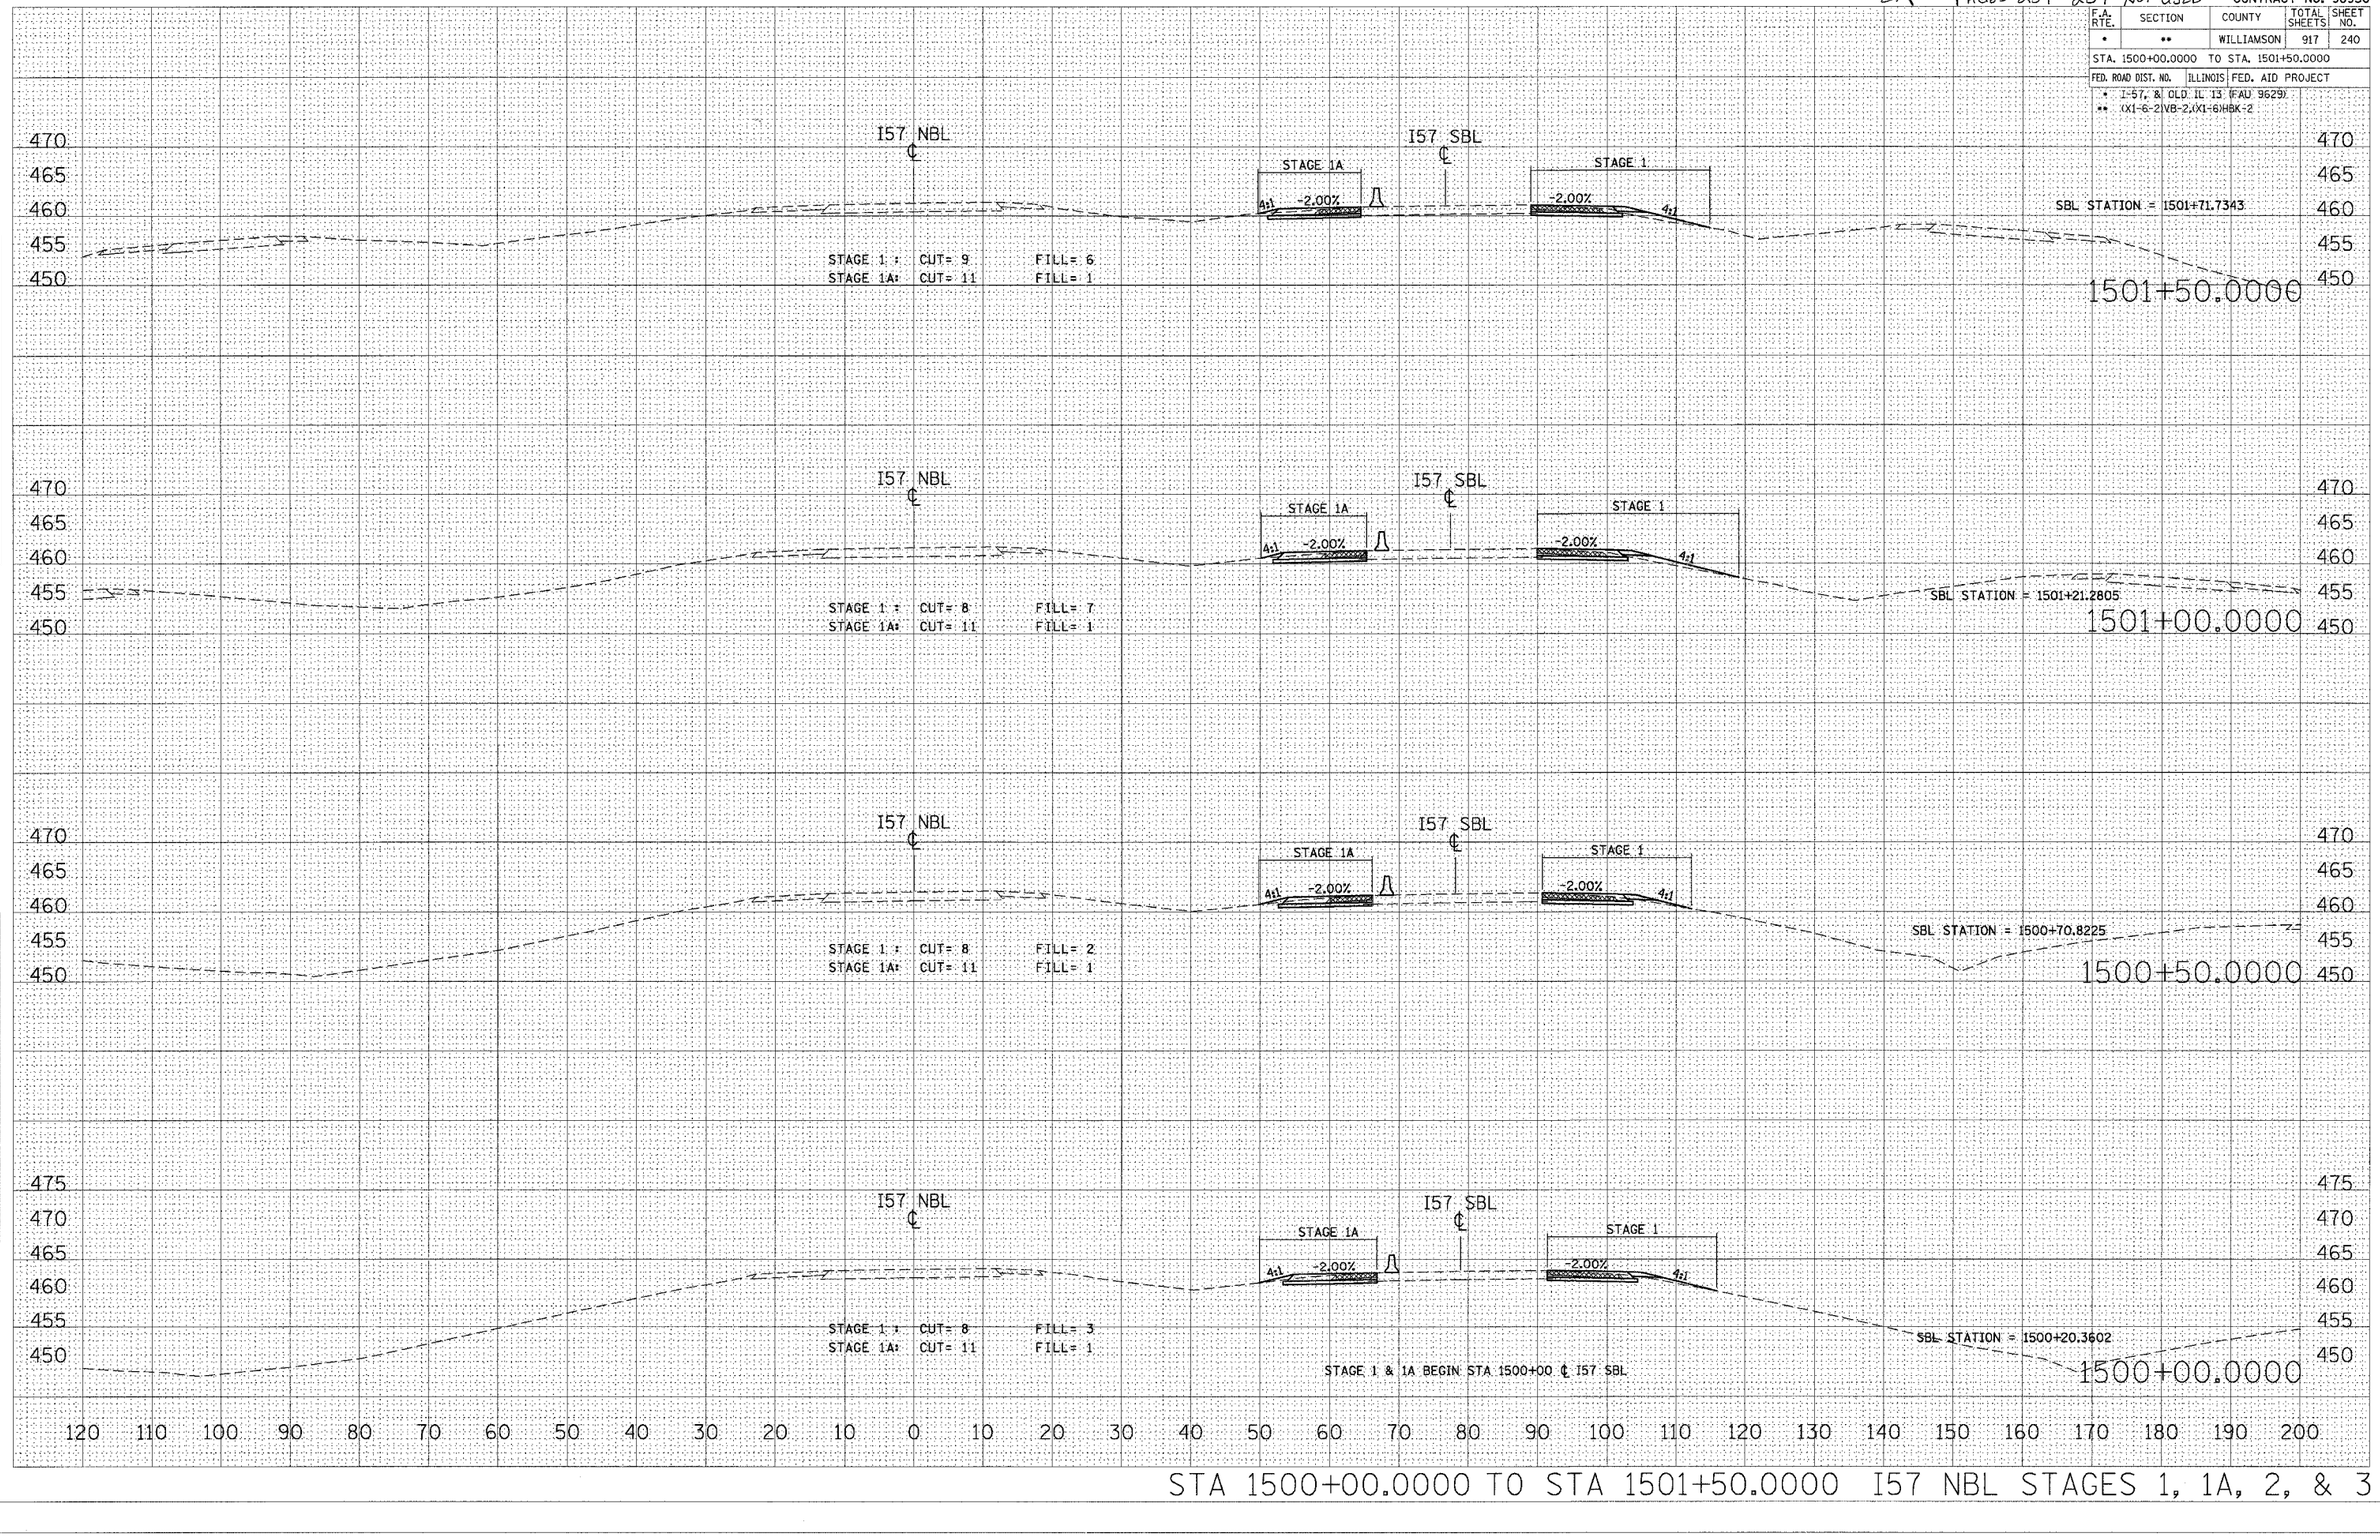

STA 1500+00.0000 TO STA 1501+50.0000 I57 NBL STAGES 1, 1A, 2, & 3

FINAL SURVEY — SURVEYED / PLOTTED / PLAN PLT. / AREAS / AREAS CHECKED — NOTE BOOK — NO. — BY — DATE

ORIGINAL SURVEY — SURVEYED / PLOTTED / PLAN PLT. / AREAS / AREAS CHECKED — NO. — BY — DATE

PLOT DATE = 10/25/2006
FILE NAME = c:\projects\d982082\old\3\xr57nbl0002.dgn
PLOT SCALE = 10.0000 ' / IN.
USER NAME = lowenderbo