CONTRACT NO. 98950

F.A. RTE.	SECTION	COUNTY	TOTAL SHEETS	SHEET NO.
*	**	WILLIAMSON	917	244
STA. 1506+00.0000 TO STA. 1506+50.0000				
FED. ROAD DIST. NO.	ILLINOIS	FED. AID PROJECT		

* I-57, & OLD IL 13 (FAU 9629)
** (X1-6-2)VB-2,(X1-6)HBK-2

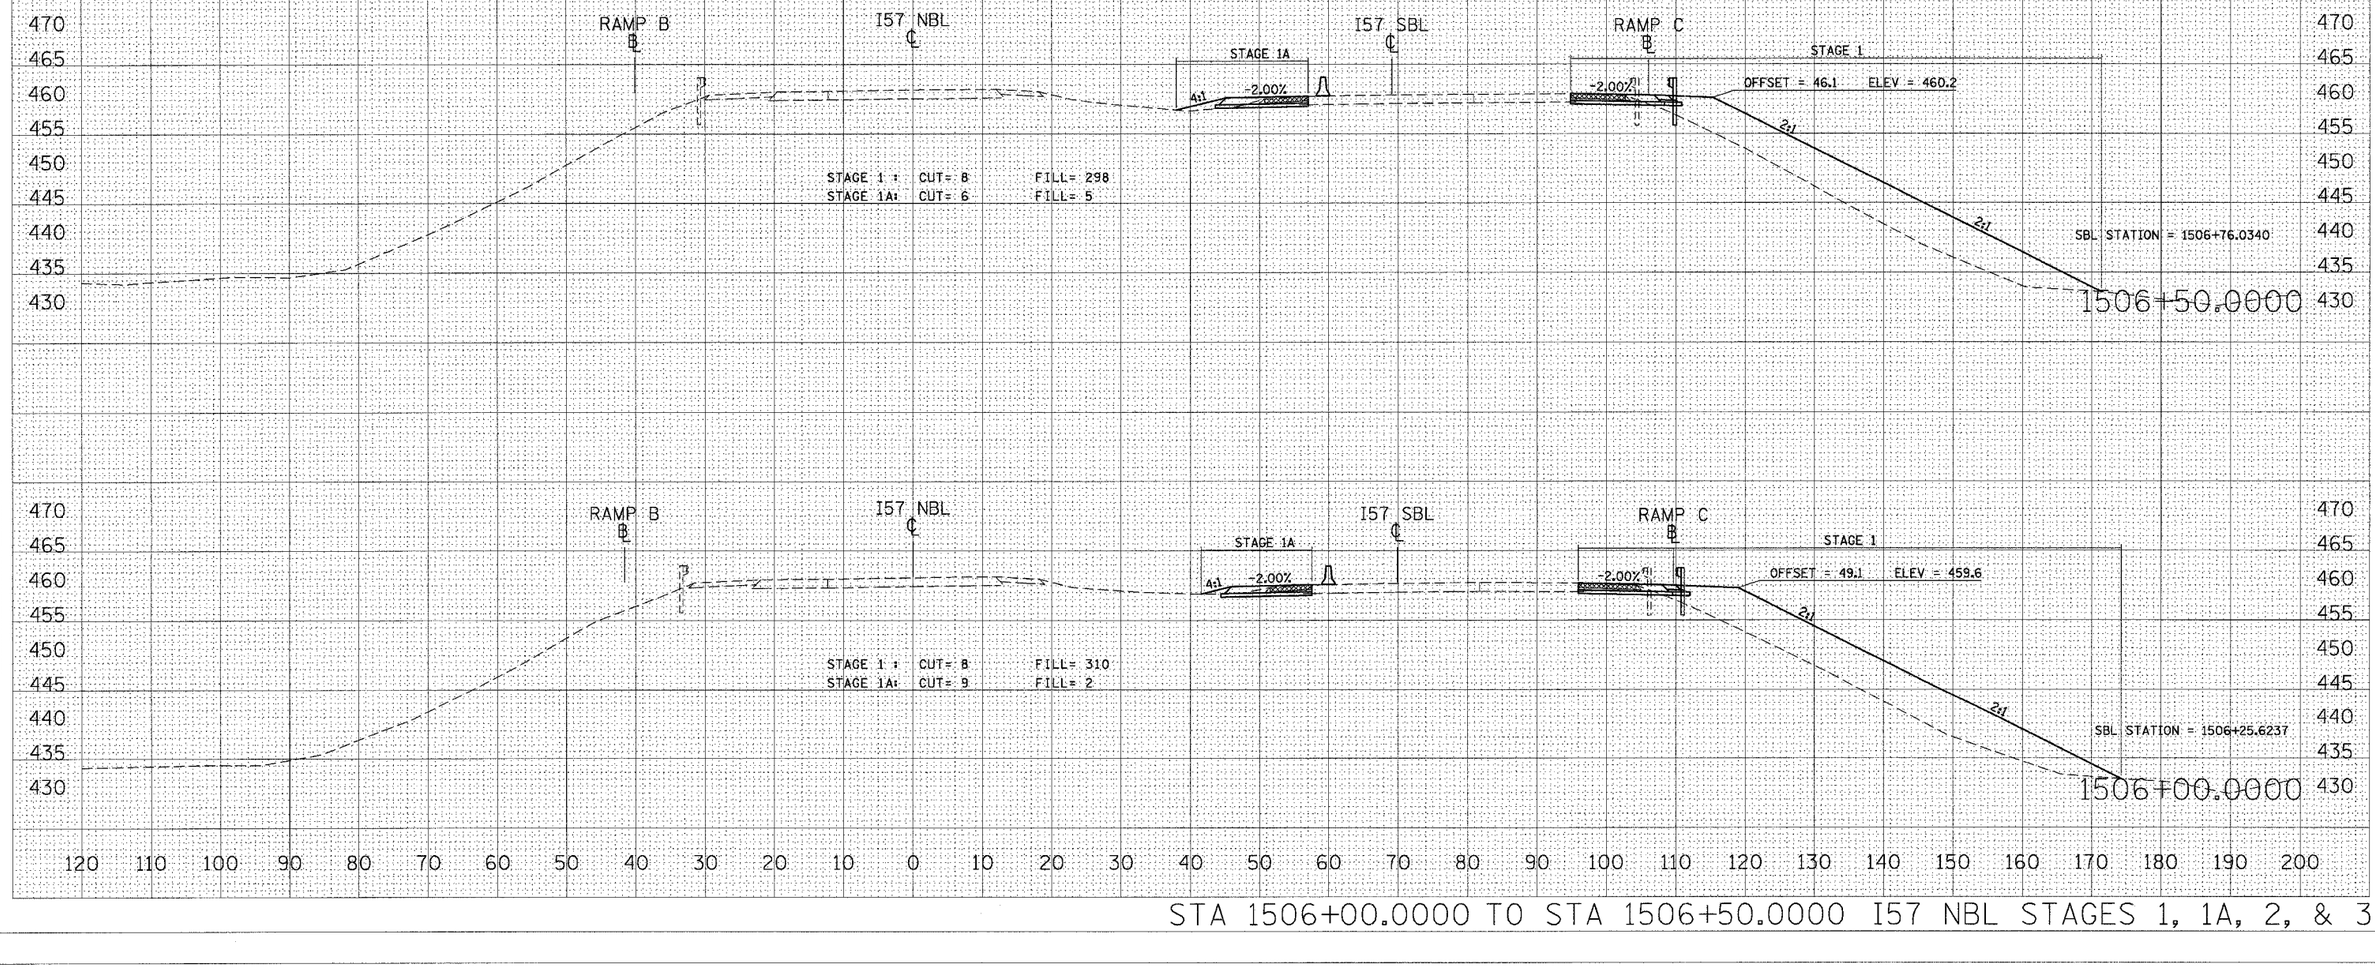

STA 1506+00.0000 TO STA 1506+50.0000 I57 NBL STAGES 1, 1A, 2, & 3

FINAL SURVEY — NOTE BOOK — NO. — SURVEYED — PLOTTED — CHECKED — AREAS — AREAS CHECKED — DATE — BY

ORIGINAL SURVEY — SURVEYED — PLOTTED — CHECKED — AREAS — AREAS CHECKED — DATE — BY

PLOT DATE = 10/25/2006
FILE NAME = c:\proj_pets\VR02802\old13\rt57nbl12work
PLOT SCALE = 10.0000 ' / IN.
USER NAME = lavenderbs