CONTRACT NO. 98950

| F.A. RTE. | SECTION | COUNTY | TOTAL SHEETS | SHEET NO. |
|---|---|---|---|---|
| * | ** | WILLIAMSON | 917 | 475 |

STA. 1506+93.8216 TO STA. 1507+50.0000

FED. ROAD DIST. NO. | ILLINOIS | FED. AID PROJECT

* I-57, & OLD IL 13 (FAU 9629)

** (X1-6-2)VB-2,(X1-6)HBX-2

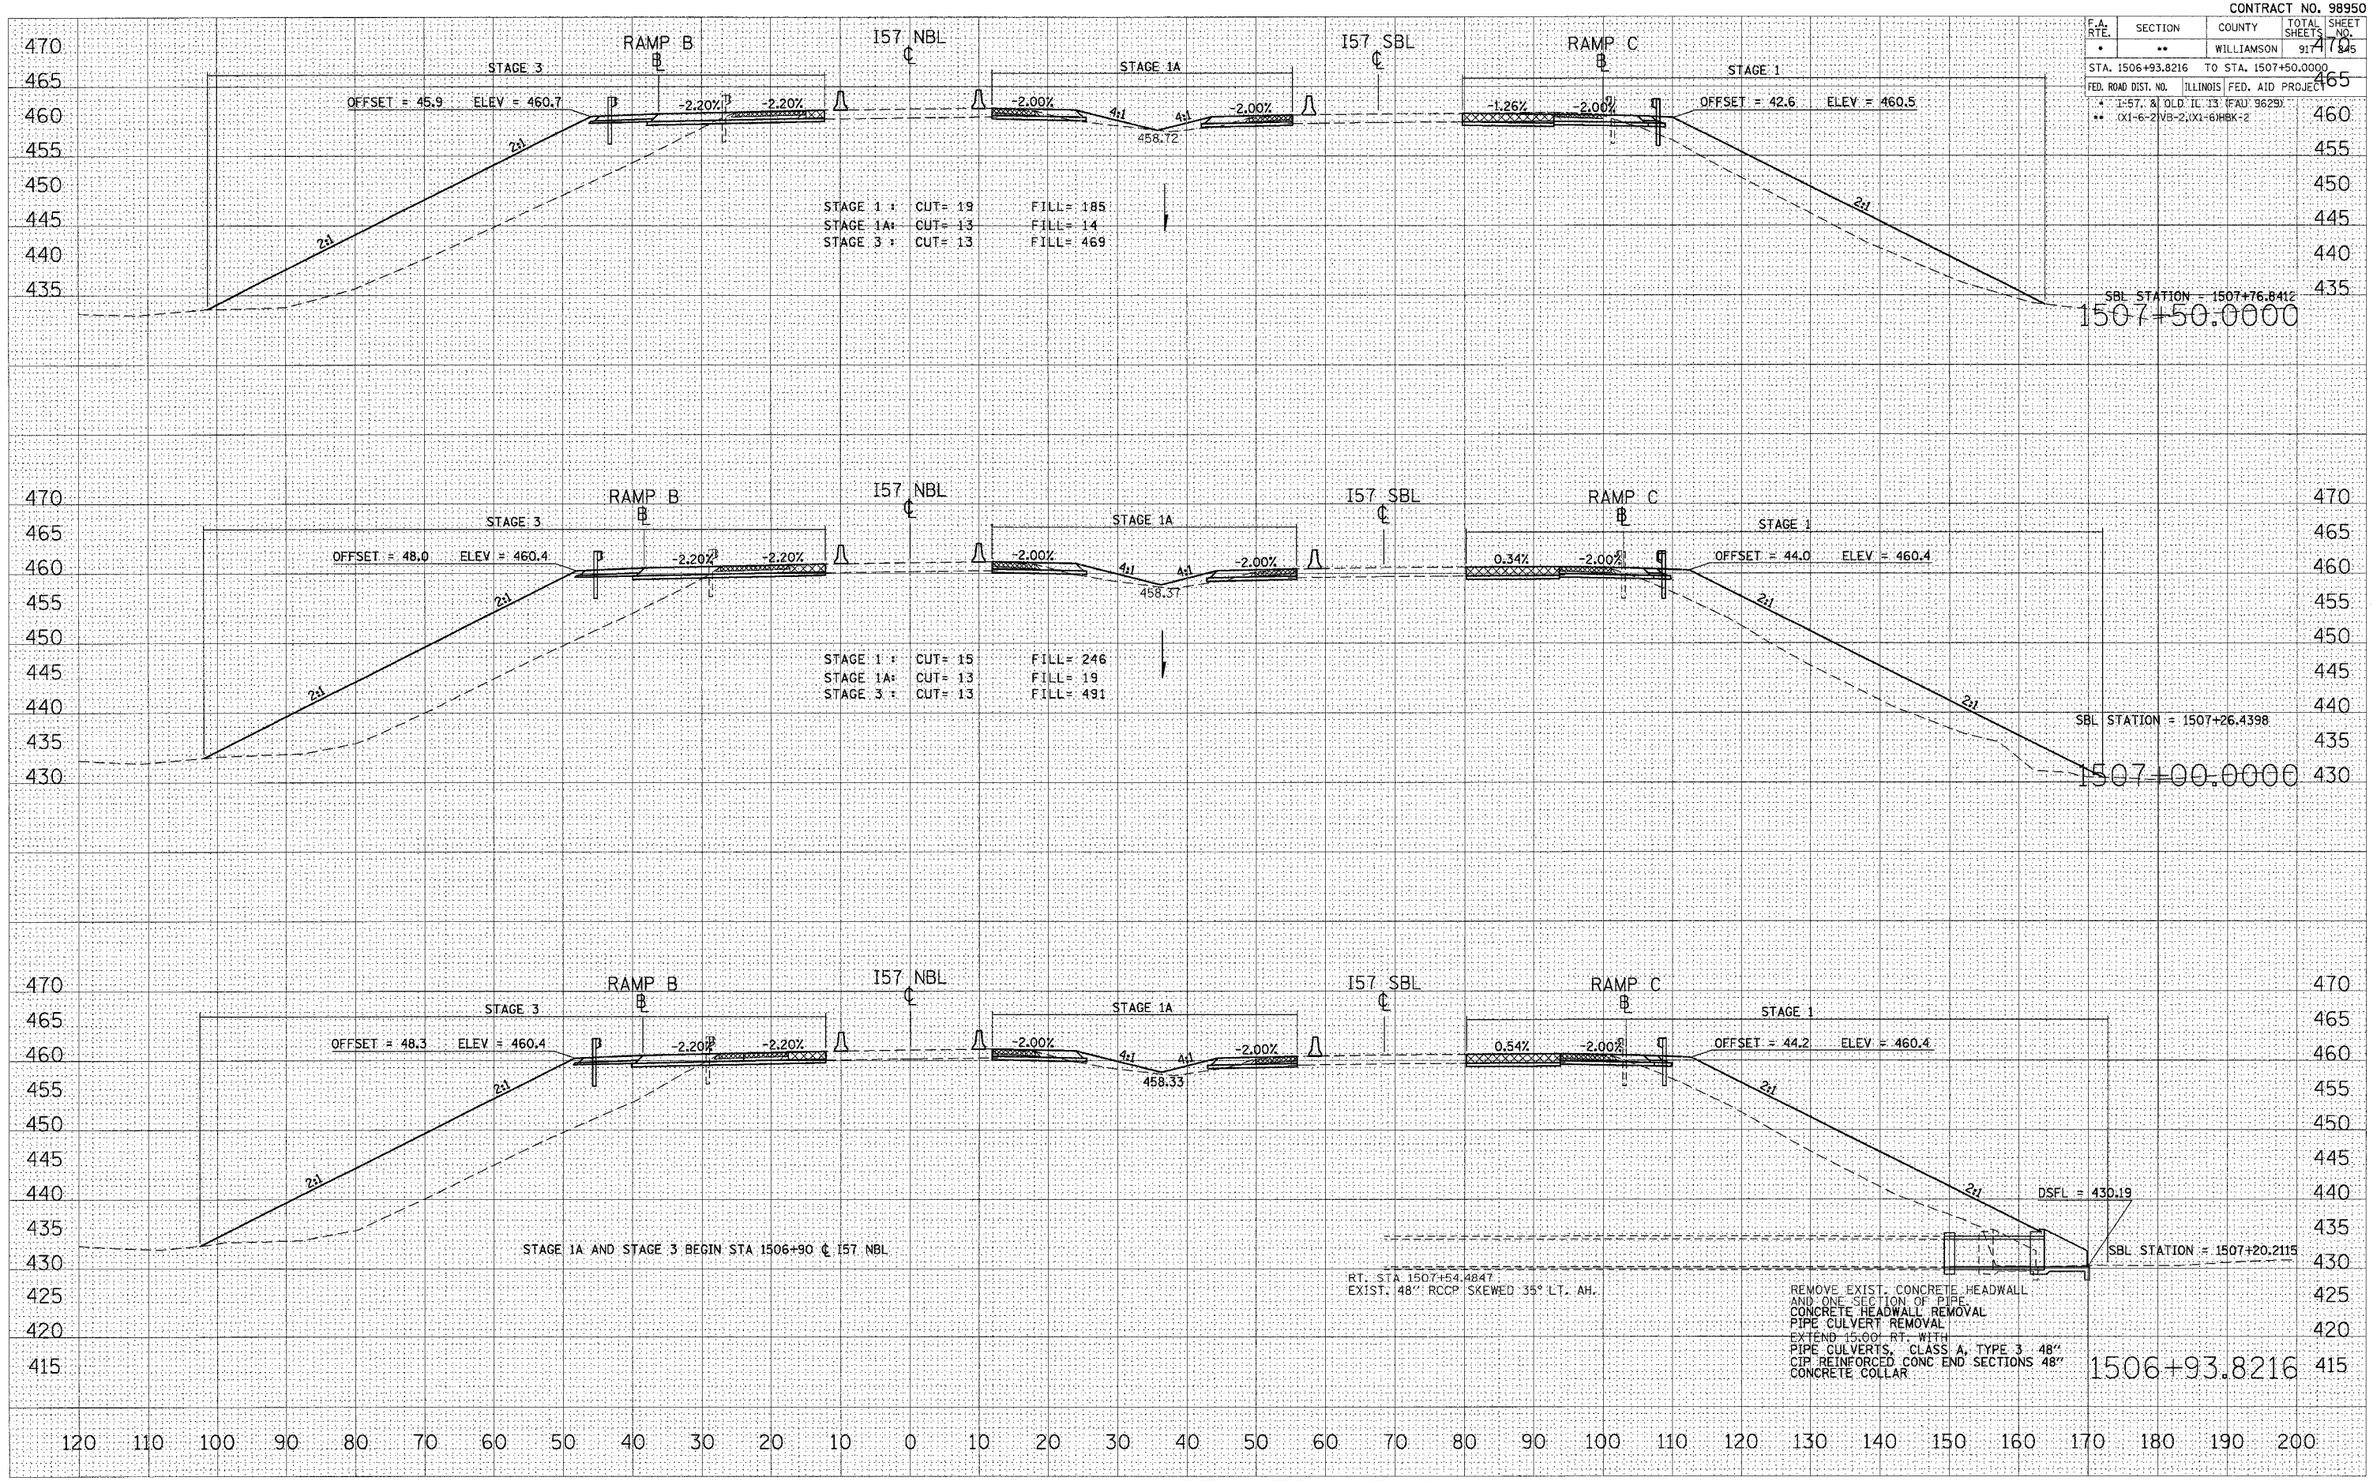


STA 1506+93.8216 TO STA 1507+50.0000 I57 NBL STAGES 1, 1A, 2, & 3

FINAL SURVEY — SURVEYED — PLOTTED — NOTE BOOK — AREAS — AREAS CHECKED — NO. — BY — DATE

ORIGINAL SURVEY — SURVEYED — PLOTTED — NOTE BOOK — AREAS — AREAS CHECKED — NO. — BY — DATE

PLOT DATE = 10/25/2006
FILE NAME = c:\prc_acts\sP82882\old13\xs57nbl1a.dgn
PLOT SCALE = 10.0000 ' / IN.
USER NAME = lavenderbo