CONTRACT NO. 98950

F.A. RTE.	SECTION	COUNTY	TOTAL SHEETS	SHEET NO.
*	**	WILLIAMSON	917	247

STA. 1509+00.0000 TO STA. 1510+00.0000

FED. ROAD DIST. NO. | ILLINOIS | FED. AID PROJECT

* I-57, & OLD IL 13 (FAU 9629)
** (X)I-6-2(VB-2,(X)I-6)HBX-2

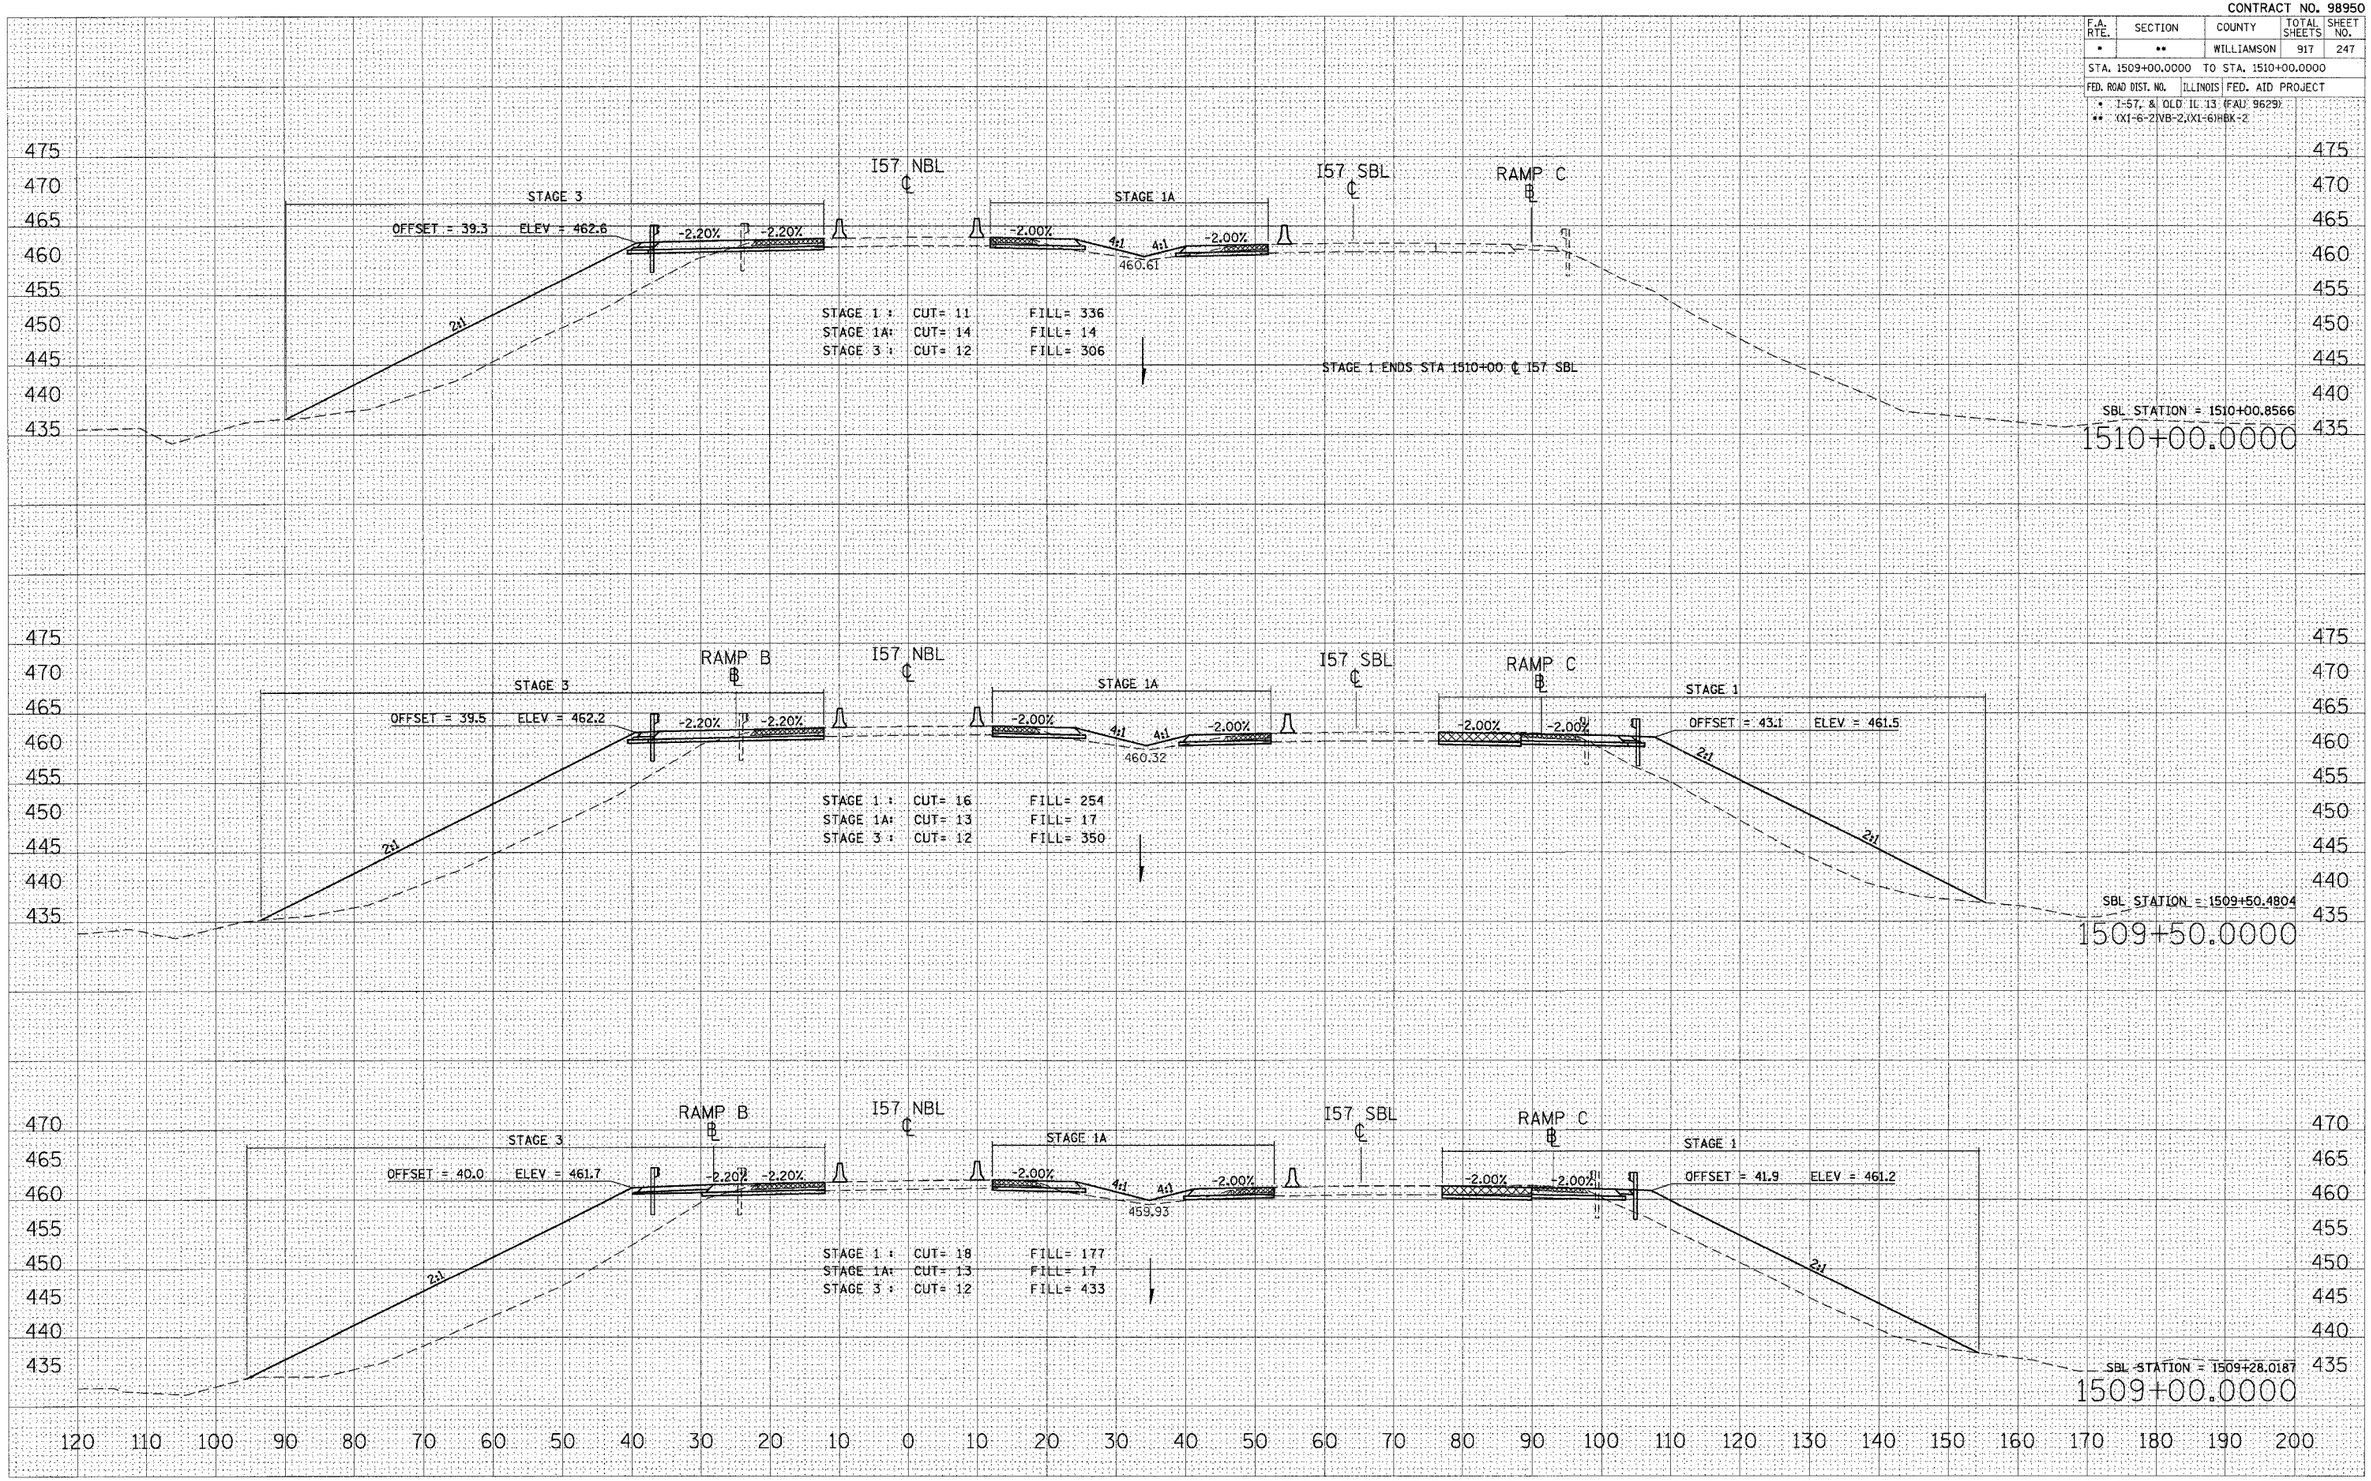

STA 1509+00.0000 TO STA 1510+00.0000 I57 NBL STAGES 1, 1A, 2, & 3

FINAL SURVEY — SURVEYED / PLOTTED / AREAS / AREAS CHECKED — BY — DATE — NOTE BOOK — NO.

ORIGINAL SURVEY — SURVEYED / PLOTTED / AREAS / AREAS CHECKED — BY — DATE — NOTE BOOK — NO.

PLOT DATE = 10/25/2006
FILE NAME = c:\projects\d9820802\old13\xs157nbl1500.dgn
PLOT SCALE = 10.0000 ' / IN.
USER NAME = lavenderbe