CONTRACT NO. 98950

F.A. RTE.	SECTION	COUNTY	TOTAL SHEETS	SHEET NO.
*	**	WILLIAMSON	917	253
STA. 1515+50.0000	TO STA. 1516+50.0000			
FED. ROAD DIST. NO.	ILLINOIS	FED. AID PROJECT		

* I-57 & OLD IL 13 (FAU 3629)
** (XI-6-2)VB-2,(X1-6)HBK-2

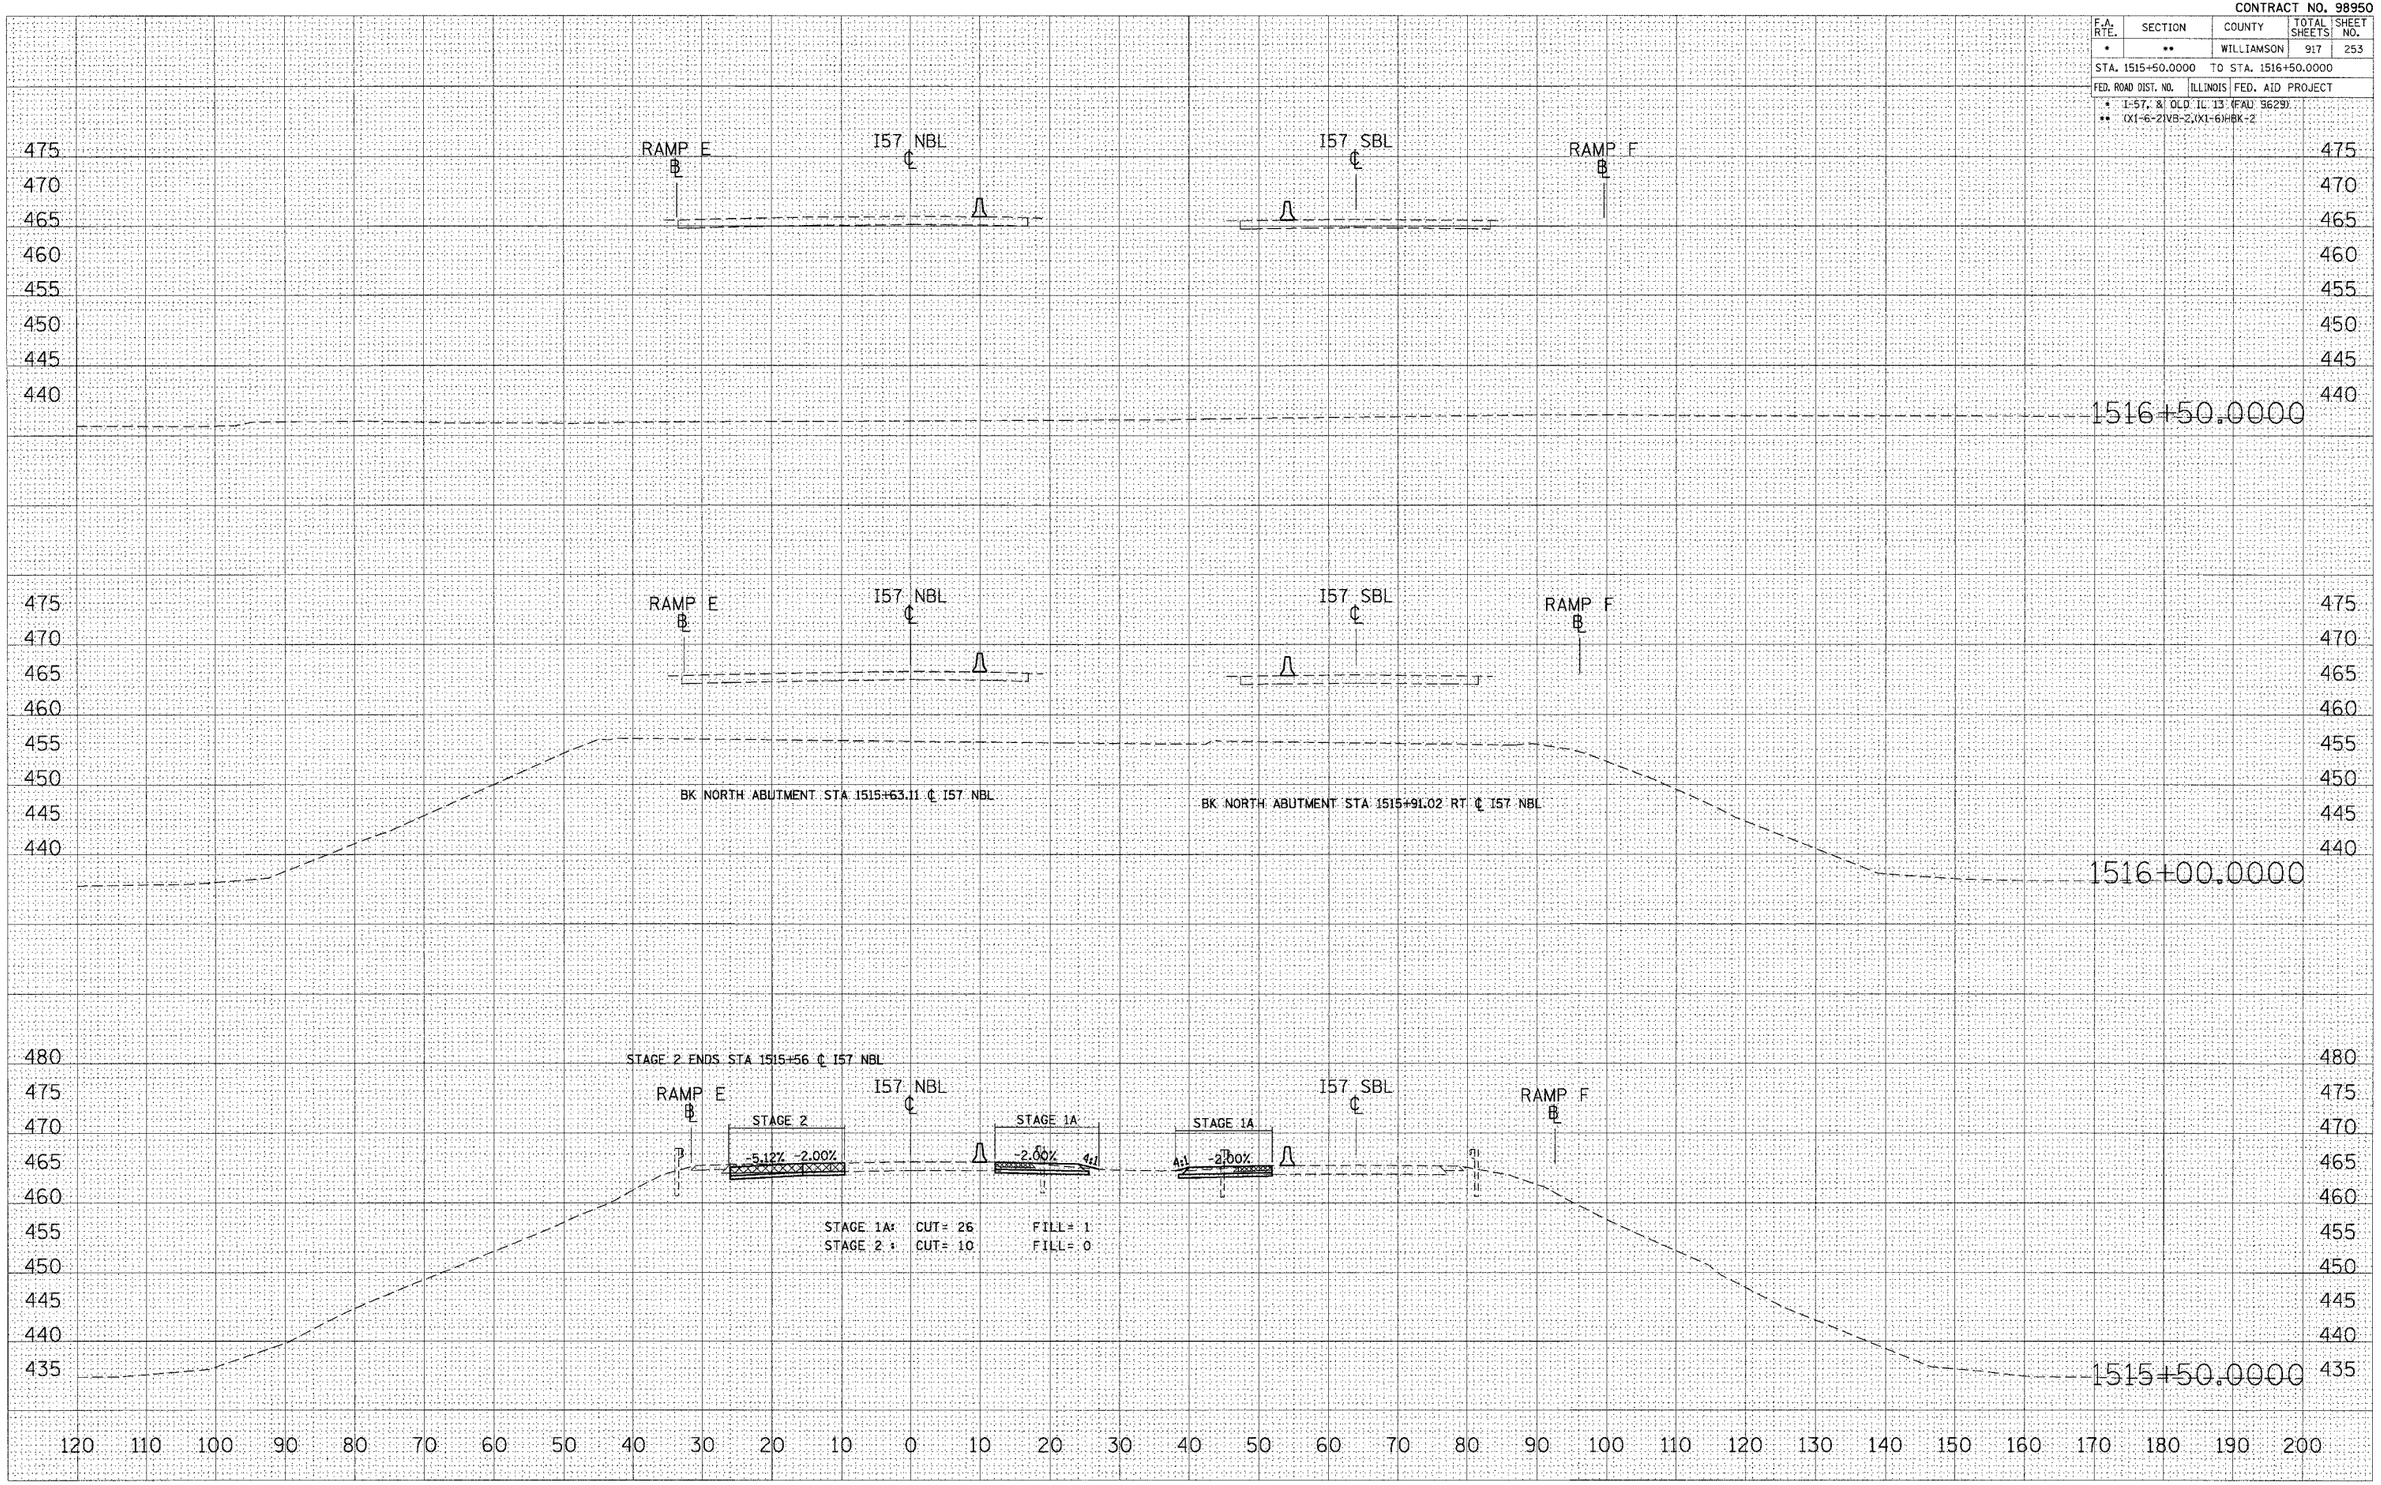

STA 1515+50.0000 TO STA 1516+50.0000 I57 NBL STAGES 1, 1A, 2, & 3

FINAL SURVEY — NOTE BOOK — NO. — SURVEYED — PLOTTED — TEMPLATE — AREAS — AREAS CHECKED — BY — DATE

ORIGINAL SURVEY — SURVEYED — PLOTTED — TEMPLATE — AREAS — AREAS CHECKED — BY — DATE

PLOT DATE = 10/25/2006
FILE NAME = c:\projects\d98200\old13\xs\57nbl1sheet
PLOT SCALE = 10.0000 ' / IN.
USER NAME = tswanberg