CONTRACT NO. 98950

F.A. RTE.	SECTION	COUNTY	TOTAL SHEETS	SHEET NO.
•	••	WILLIAMSON	917	268

STA. 1538+50.0000 TO STA. 1539+45.5927

FED. ROAD DIST. NO. | ILLINOIS | FED. AID PROJECT

* I-57, & OLD IL 13 (FAU 3629).
** (XI-6-2)VB-2,(XI-6)HBK-2

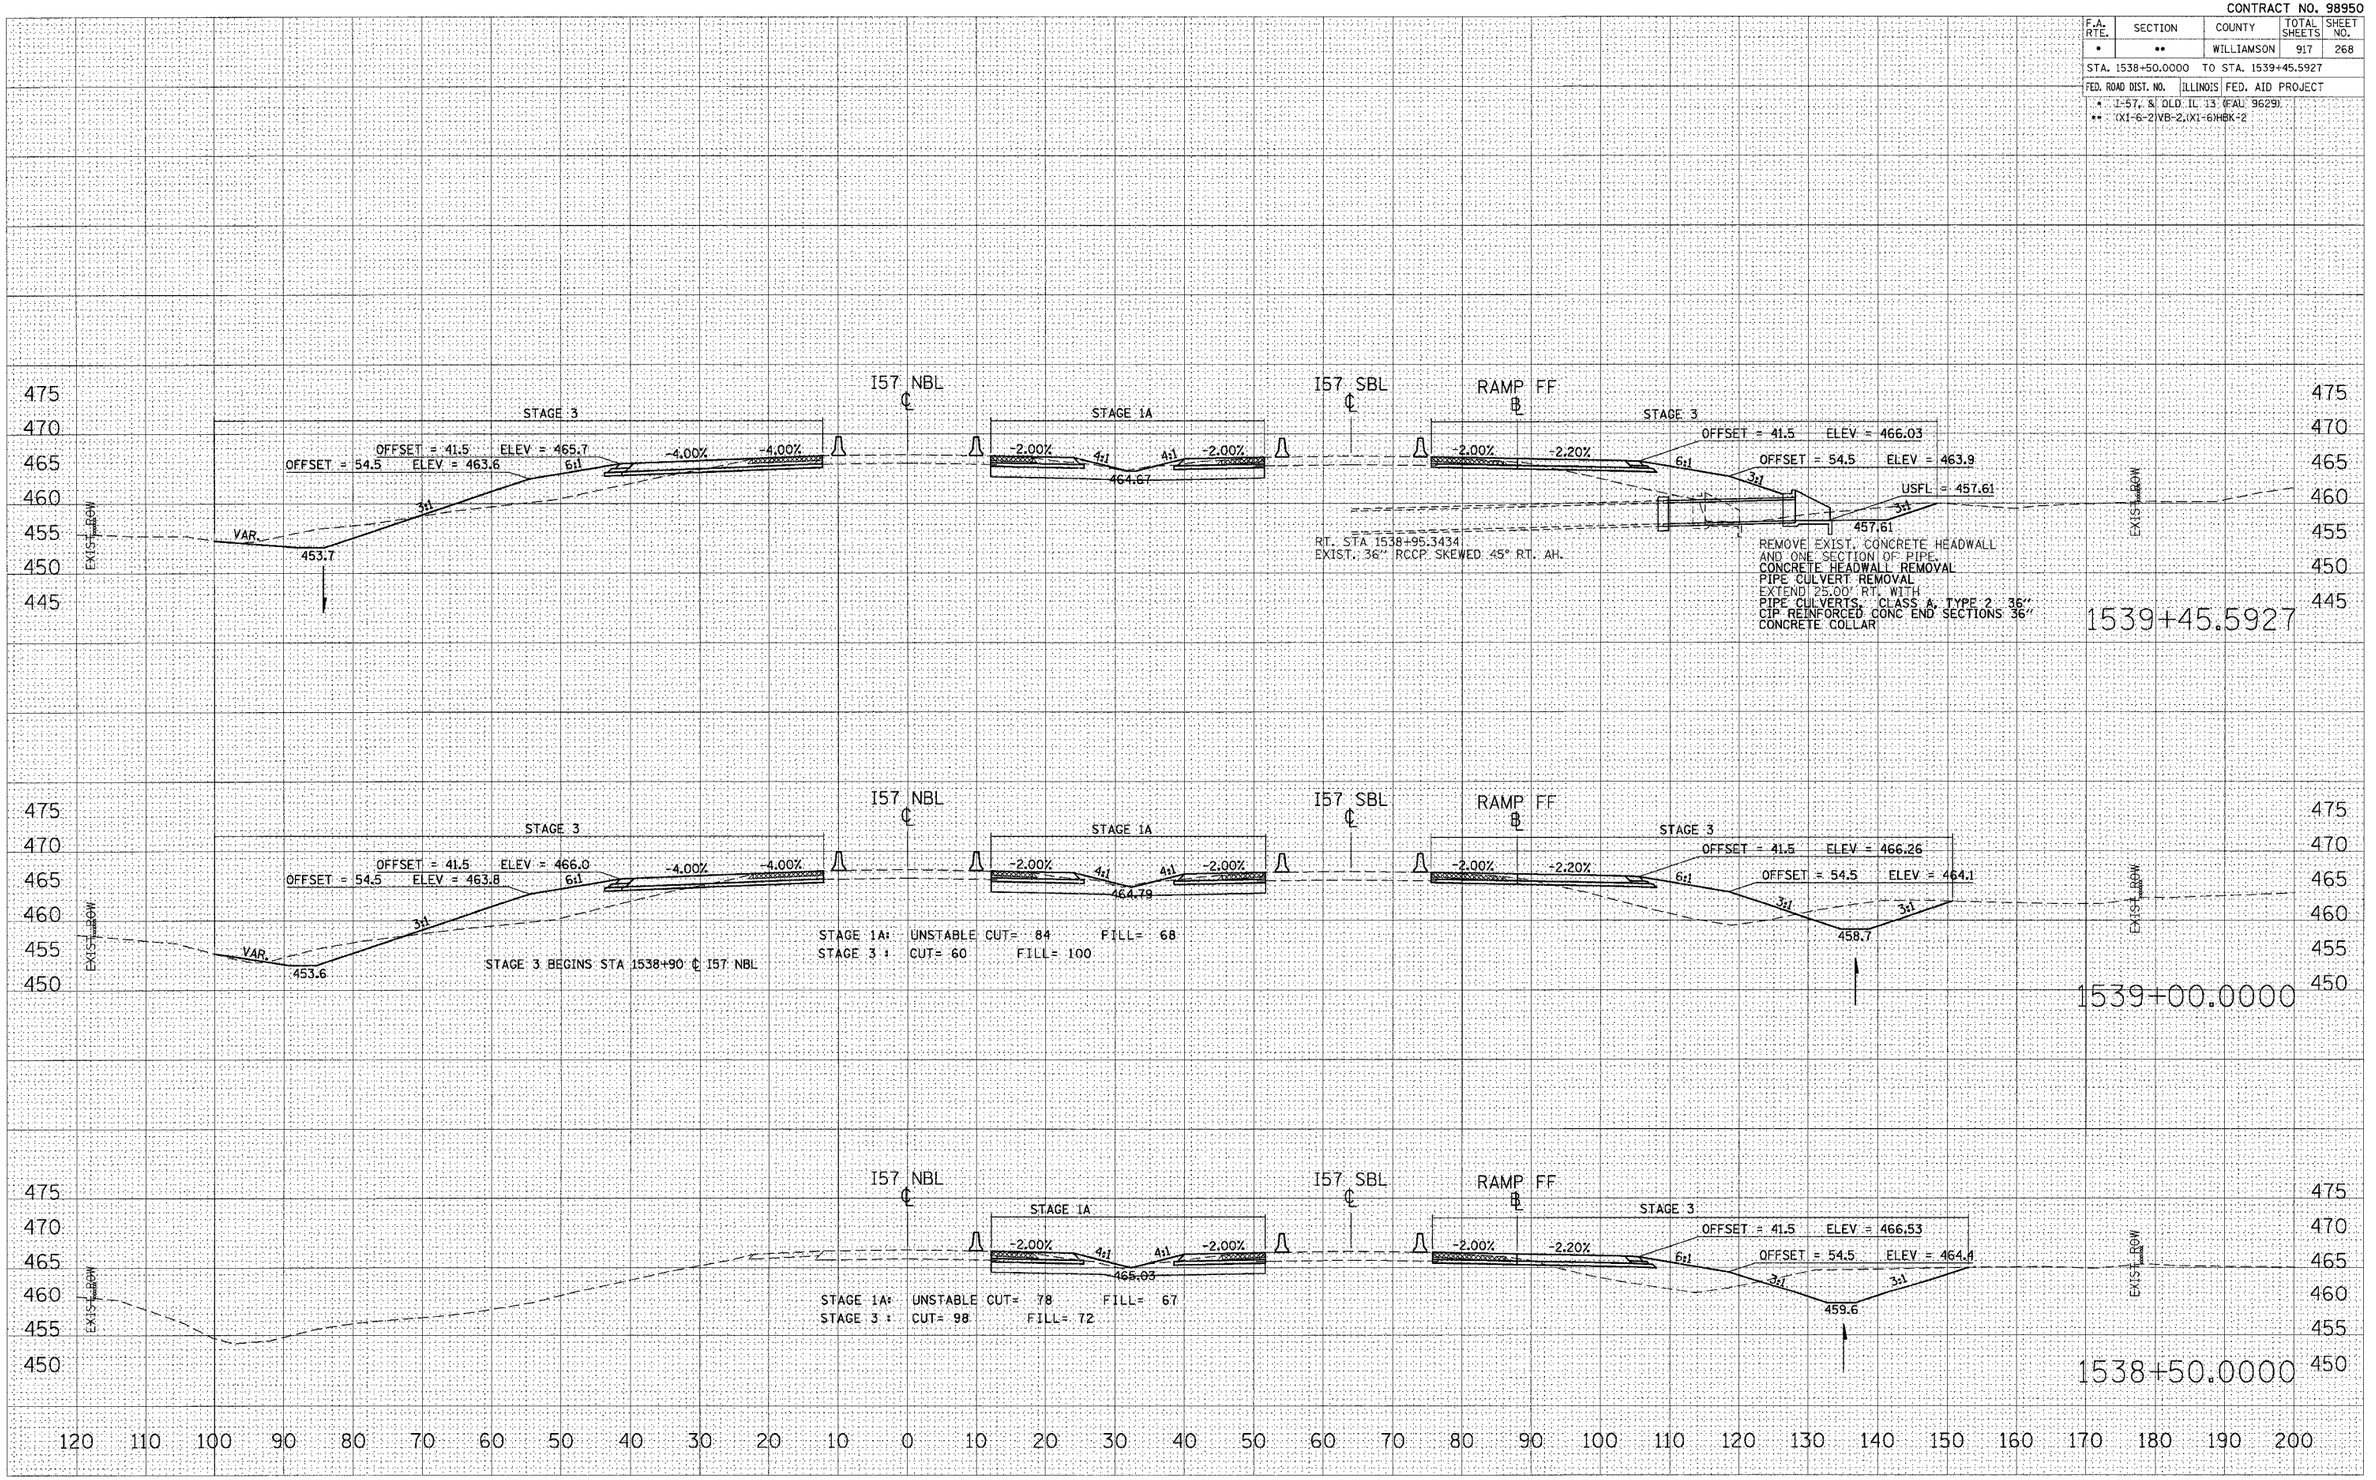

STA 1538+50.0000 TO STA 1539+45.5927 I57 NBL STAGES 1, 1A, 2, & 3

NO.	DATE	BY

FINAL SURVEY — NOTE BOOK | SURVEYED | PLOTTED | CHECKED | AREAS | AREAS CHECKED

ORIGINAL SURVEY — NOTE B | SURVEYED | PLOTTED | CHECKED | AREAS | AREAS CHECKED

PLOT DATE = 12/12/2025
FILE NAME = c:\projects\sf982802\civil3\temp.dgn
PLOT SCALE = 10.0000 ' / IN.
USER NAME = leftwichd