CONTRACT NO. 98950

F.A. RTE.	SECTION	COUNTY	TOTAL SHEETS	SHEET NO.
*	**	WILLIAMSON	917	272
STA. 1544+00.0000 TO STA. 1545+00.0000				
FED. ROAD DIST. NO.	ILLINOIS	FED. AID PROJECT		

* I-57, & OLD IL 13 (FAU 9629)
** (XI-6-2)VB-2,(XI-6)HBK-2

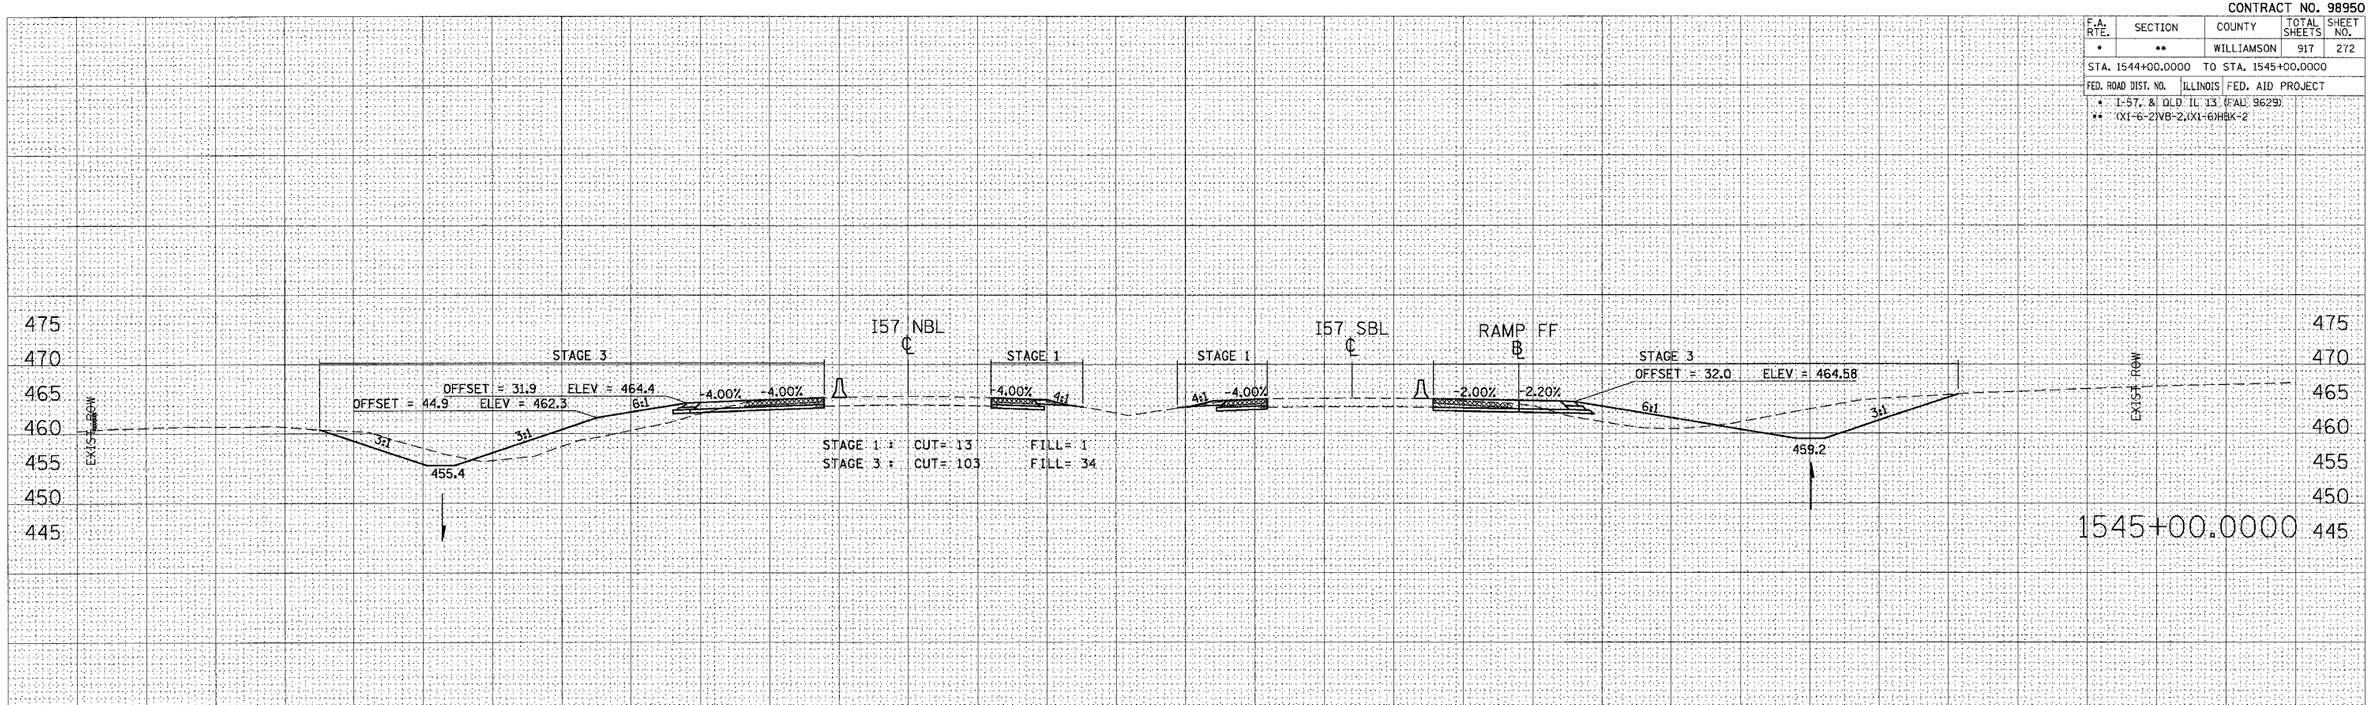

STA 1544+00.0000 TO STA 1545+00.0000 I57 NBL STAGES 1, 1A, 2, & 3

FINAL SURVEY — NOTE BOOK — NO. — SURVEYED — PLOTTED — TOPOGRAPHY — AREAS — AREAS CHECKED — BY — DATE

ORIGINAL SURVEY — SITE B — SURVEYED — PLOTTED — TOPOGRAPHY — AREAS — AREAS CHECKED — BY — DATE

PLOT DATE = 12/12/2006
FILE NAME = c:\pcc_data\d902882\vold3\vamp-s32
PLOT SCALE = 10.0000 ' / IN.
USER NAME = leftwichd1