CONTRACT NO. 98950

F.A. RTE.	SECTION	COUNTY	TOTAL SHEETS	SHEET NO.
*	**	WILLIAMSON	917	274

STA. 1546+50.0000 TO STA. 1547+00.0000

FED. ROAD DIST. NO.	ILLINOIS	FED. AID PROJECT

* I-57, & OLD IL 13 (FAU 9629)
** (XI-6-2)VB-2,(XI-6)HBK-2

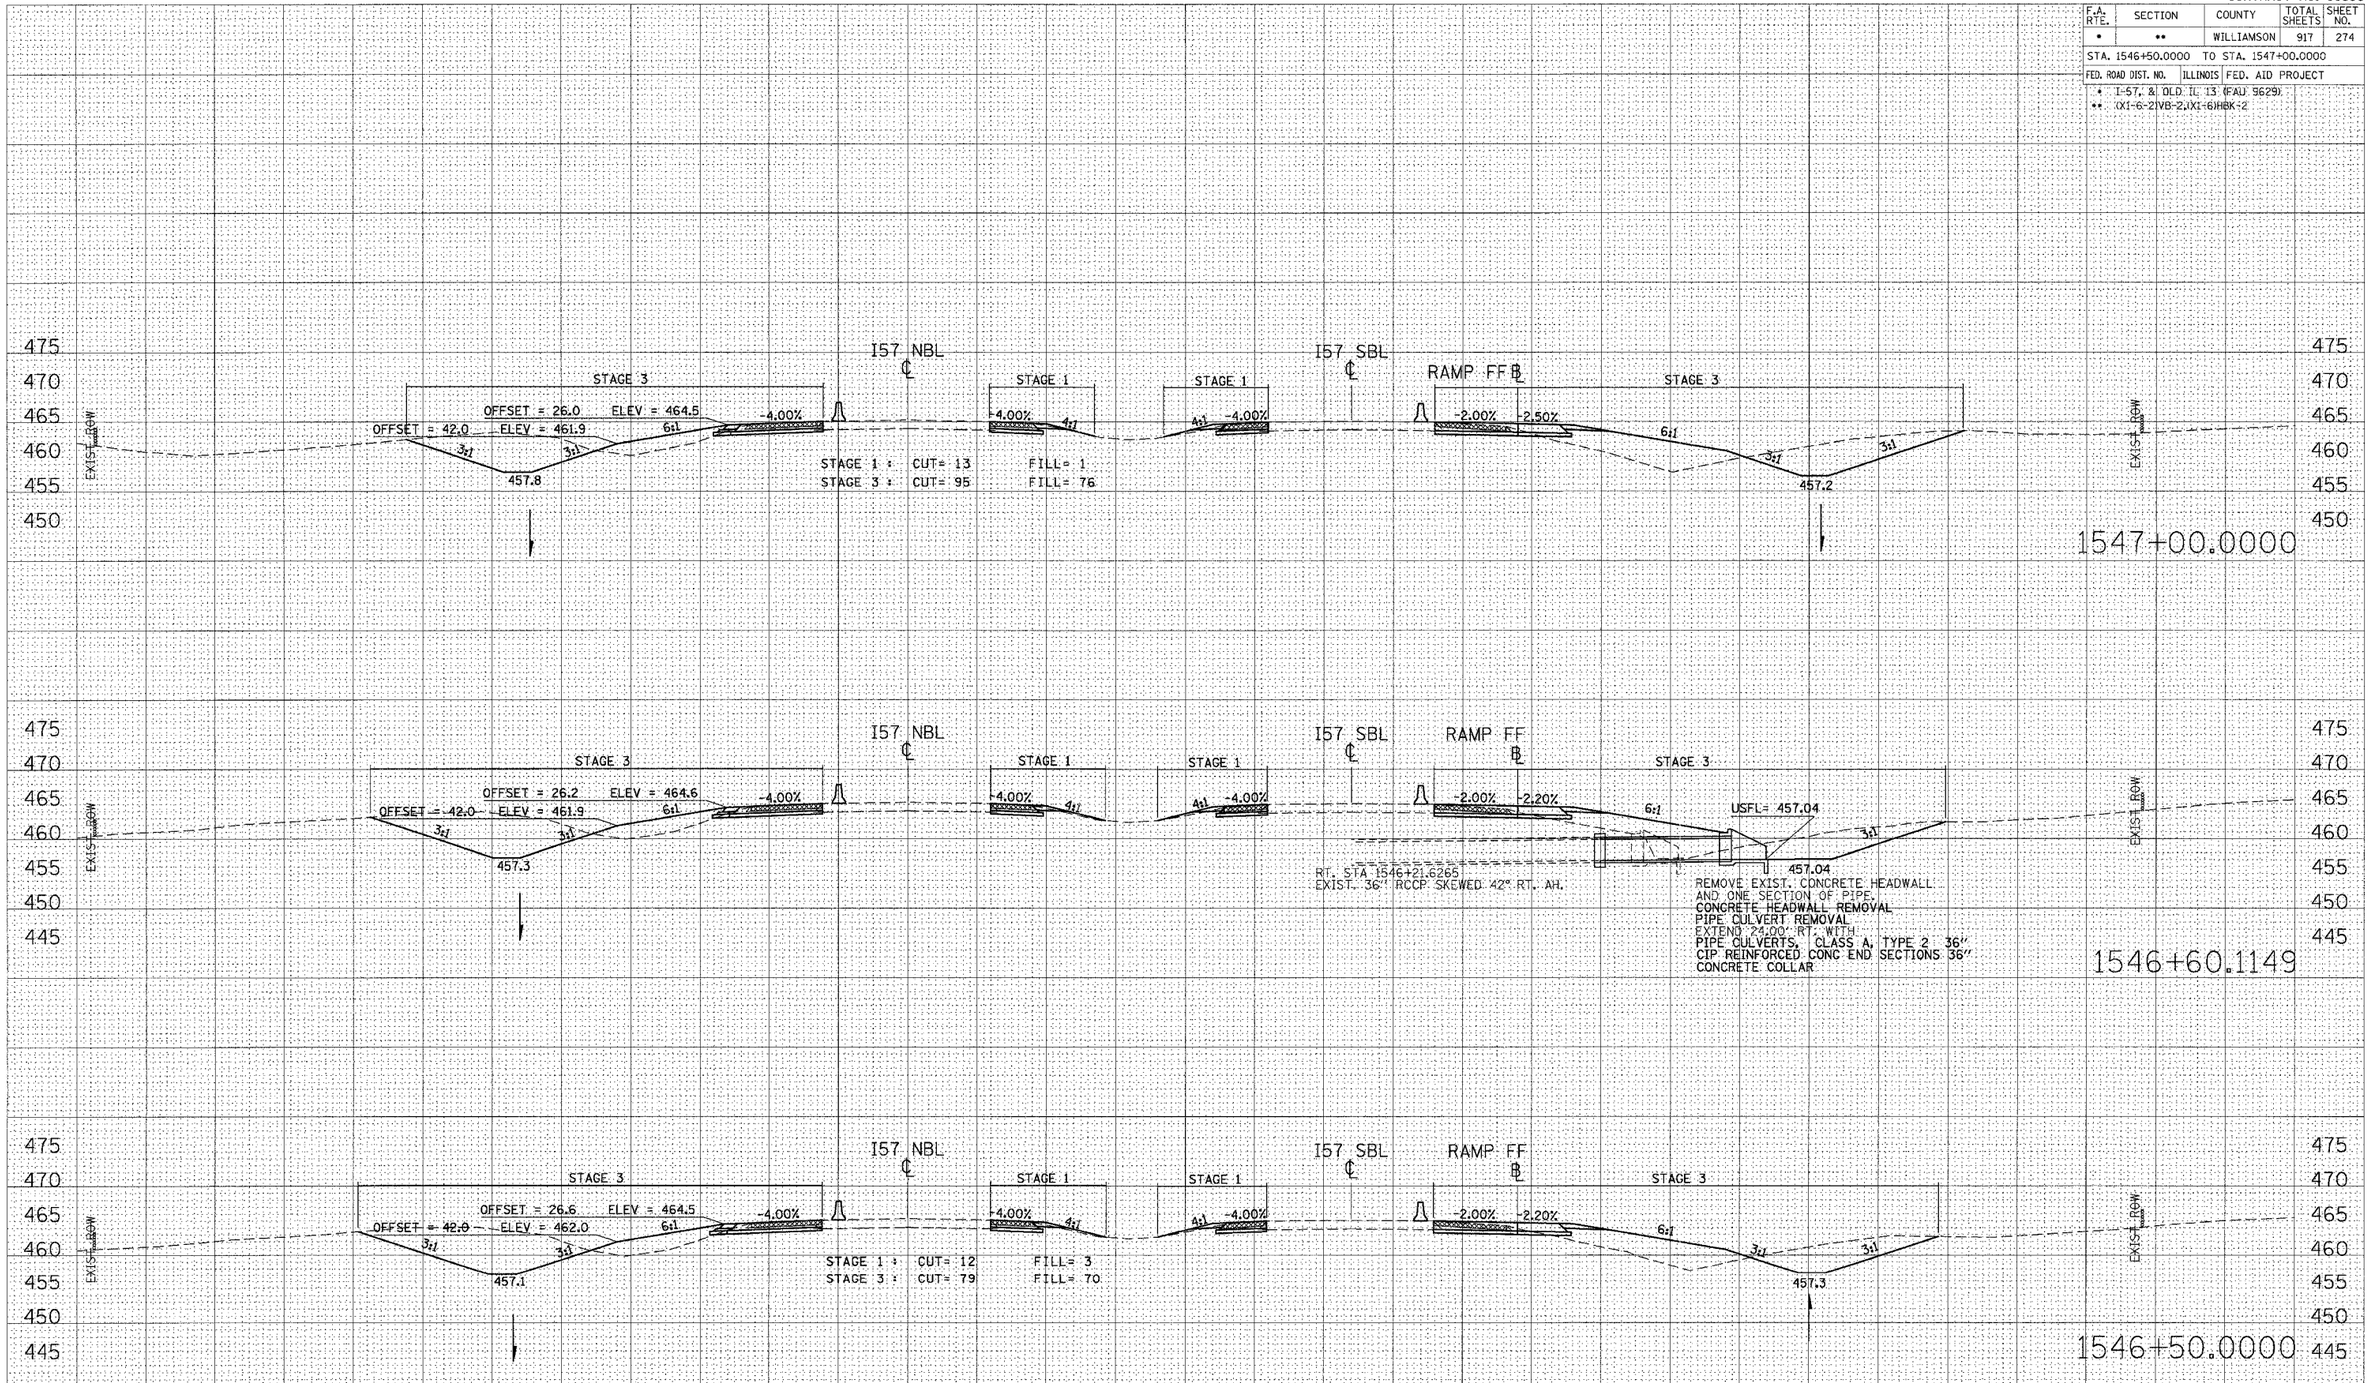

STA 1546+50.0000 TO STA 1547+00.0000 I57 NBL STAGES 1, 1A, 2, & 3

FINAL SURVEY — NOTE BOOK — NO. — SURVEYED — PLOTTED — TYPED — AREAS — AREAS CHECKED — BY — DATE

ORIGINAL SURVEY — SURVEYED — PLOTTED — TYPED — AREAS — AREAS CHECKED — BY — DATE

PLOT DATE = 12/12/2005
FILE NAME = c:\projects\d9282802\old\1\temp.tmp
PLOT SCALE = 10.0000 ' / IN.
USER NAME = leftwichd