CONTRACT NO. 98950

F.A. RTE.	SECTION	COUNTY	TOTAL SHEETS	SHEET NO.
*	**	WILLIAMSON	917	334

STA. 1513+50.0000 TO STA. 1513+66.4968

FED. ROAD DIST. NO. | ILLINOIS | FED. AID PROJECT

* I-57, & OLD IL 13 (FAU 9629)
** (X1-6-2)VB-2,(X1-6)HBK-2

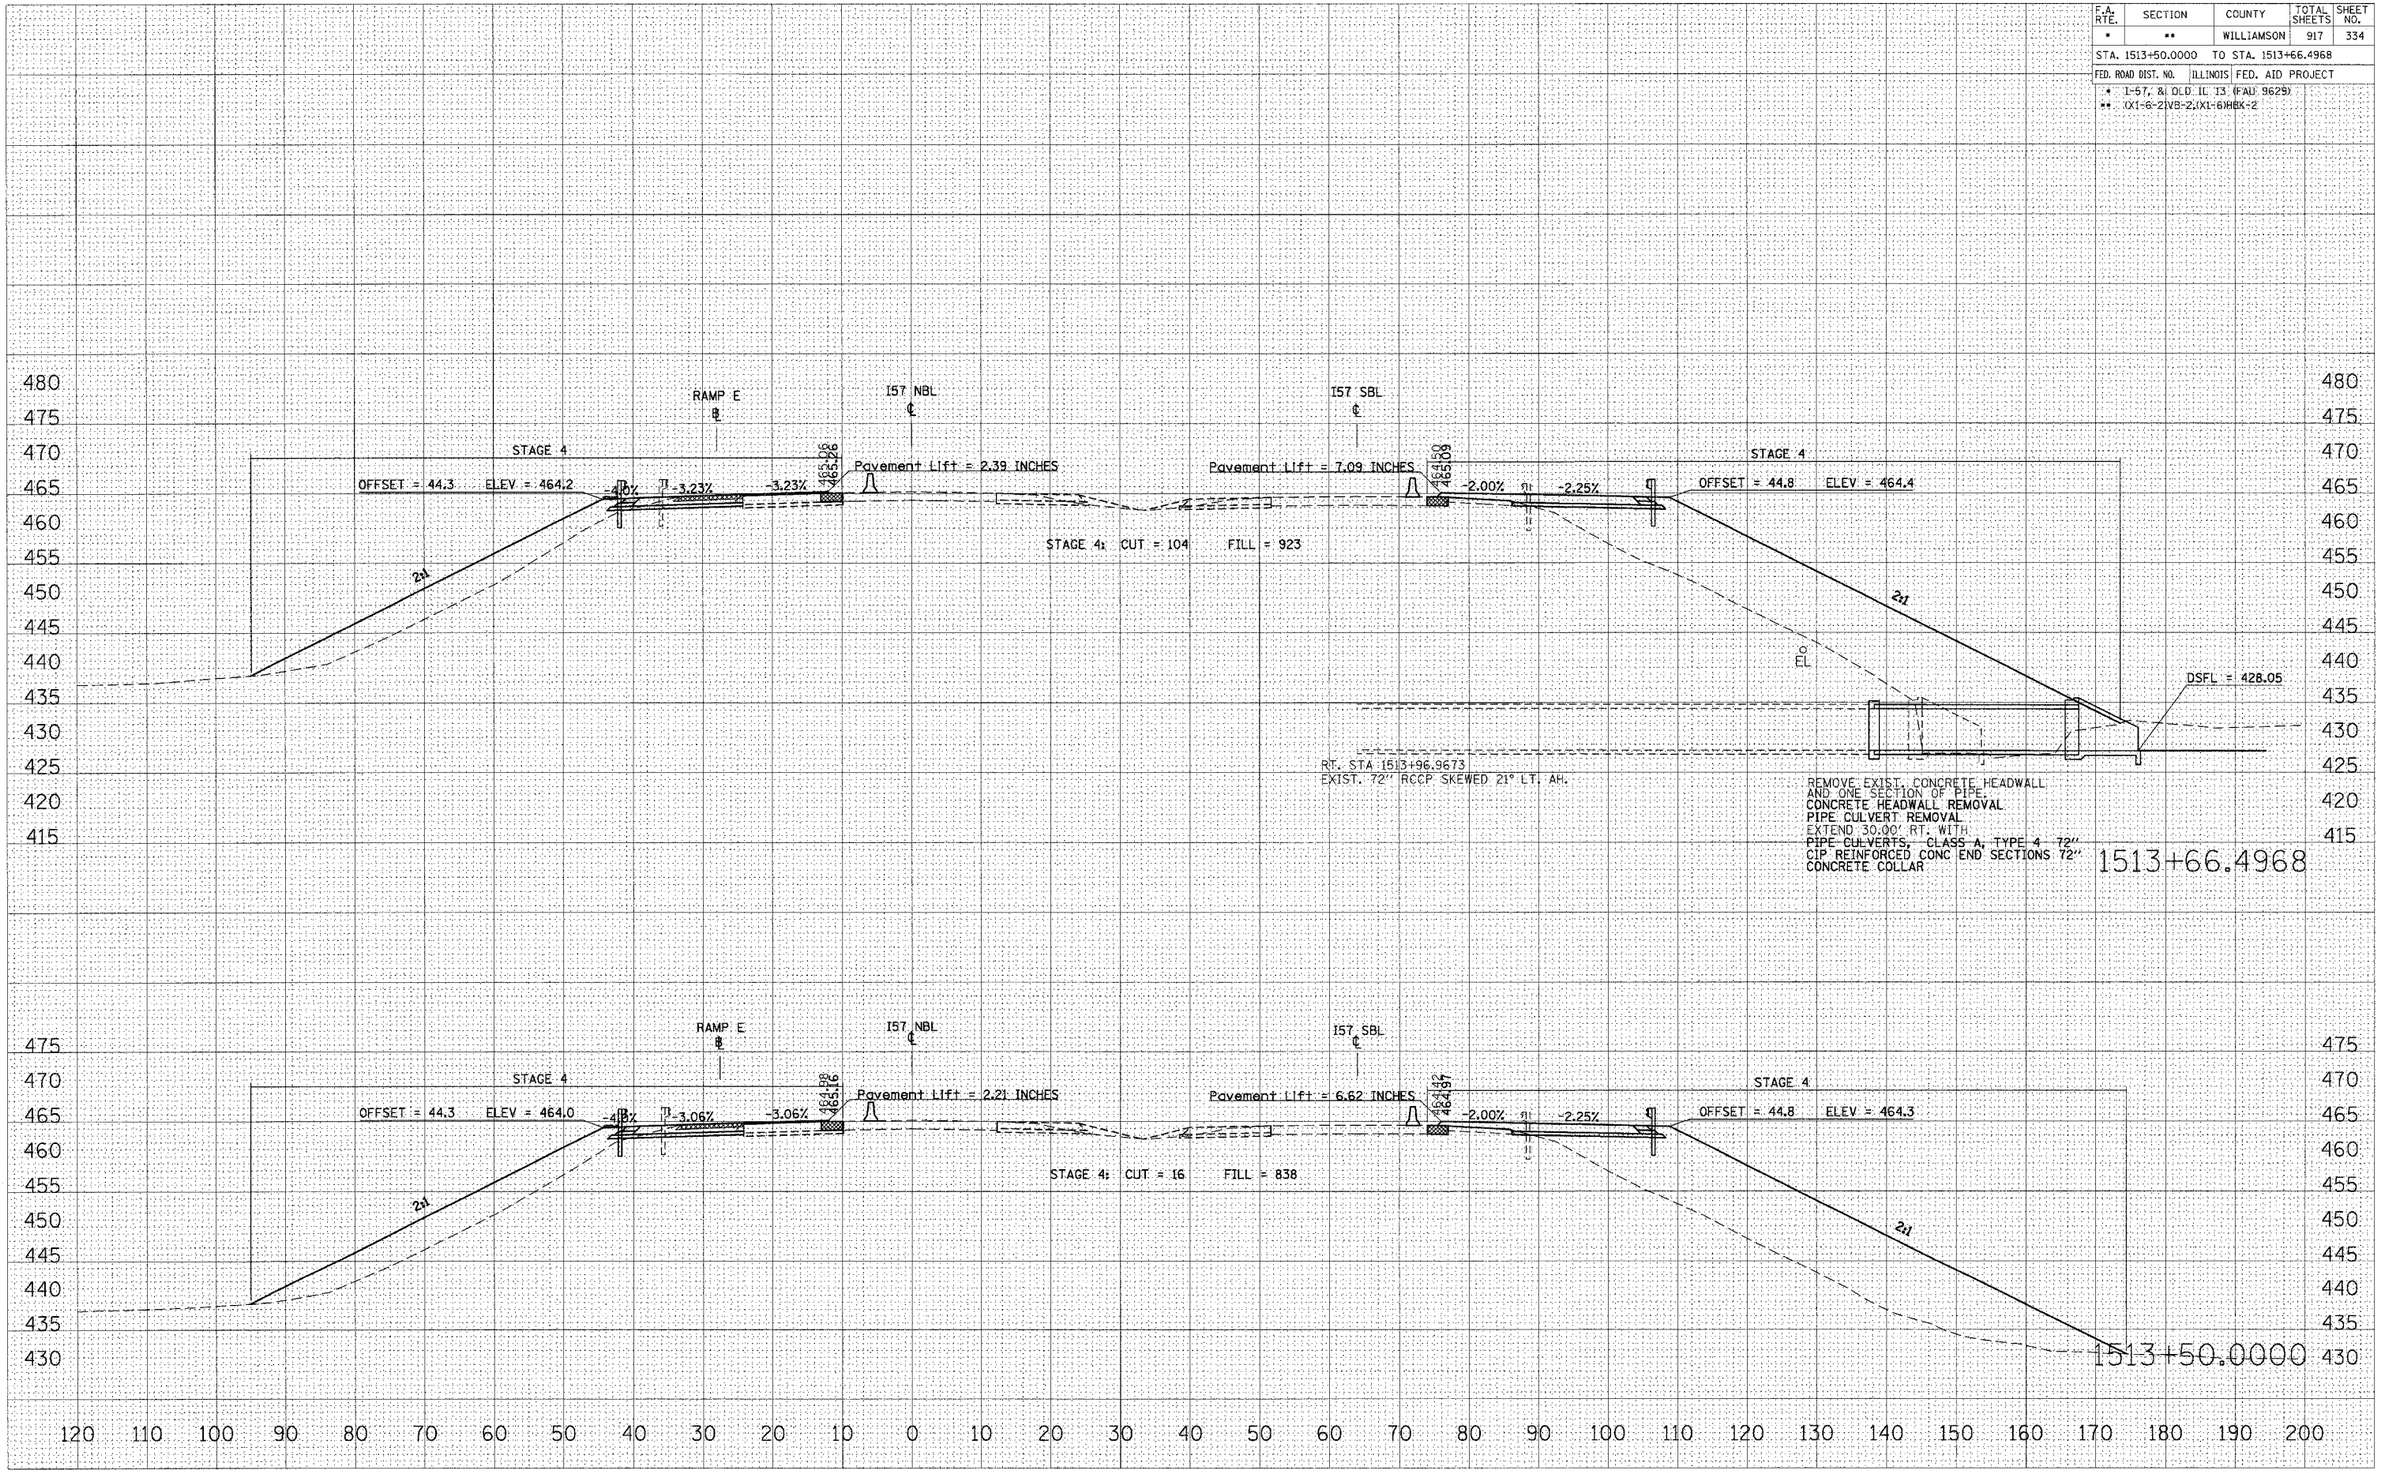

STA 1513+50.0000 TO STA 1513+66.4968 I57 NBL STAGE 4

FINAL SURVEY NOTE BOOK
ORIGINAL SURVEY NOTE BOOK
NO. | BY | DATE
SURVEYED | PLOTTED | TEMPLATE | AREAS | AREAS CHECKED

PLOT DATE = 10/25/2006
FILE NAME = c:\projects\d902602\roll3\vz157sta1513sht.dgn
PLOT SCALE = 10.0000 '/ IN.
USER NAME = leverderba