CONTRACT NO. 98950

F.A. RTE.	SECTION	COUNTY	TOTAL SHEETS	SHEET NO.
*	**	WILLIAMSON	917	397
STA. 9+50.0000		TO STA. 10+00.0000		
FED. ROAD DIST. NO.	ILLINOIS	FED. AID PROJECT		

* I-57, & OLD IL 13 (FAU 9629)
** (XI-6-2)VB-2,(XI-6)HBK-2

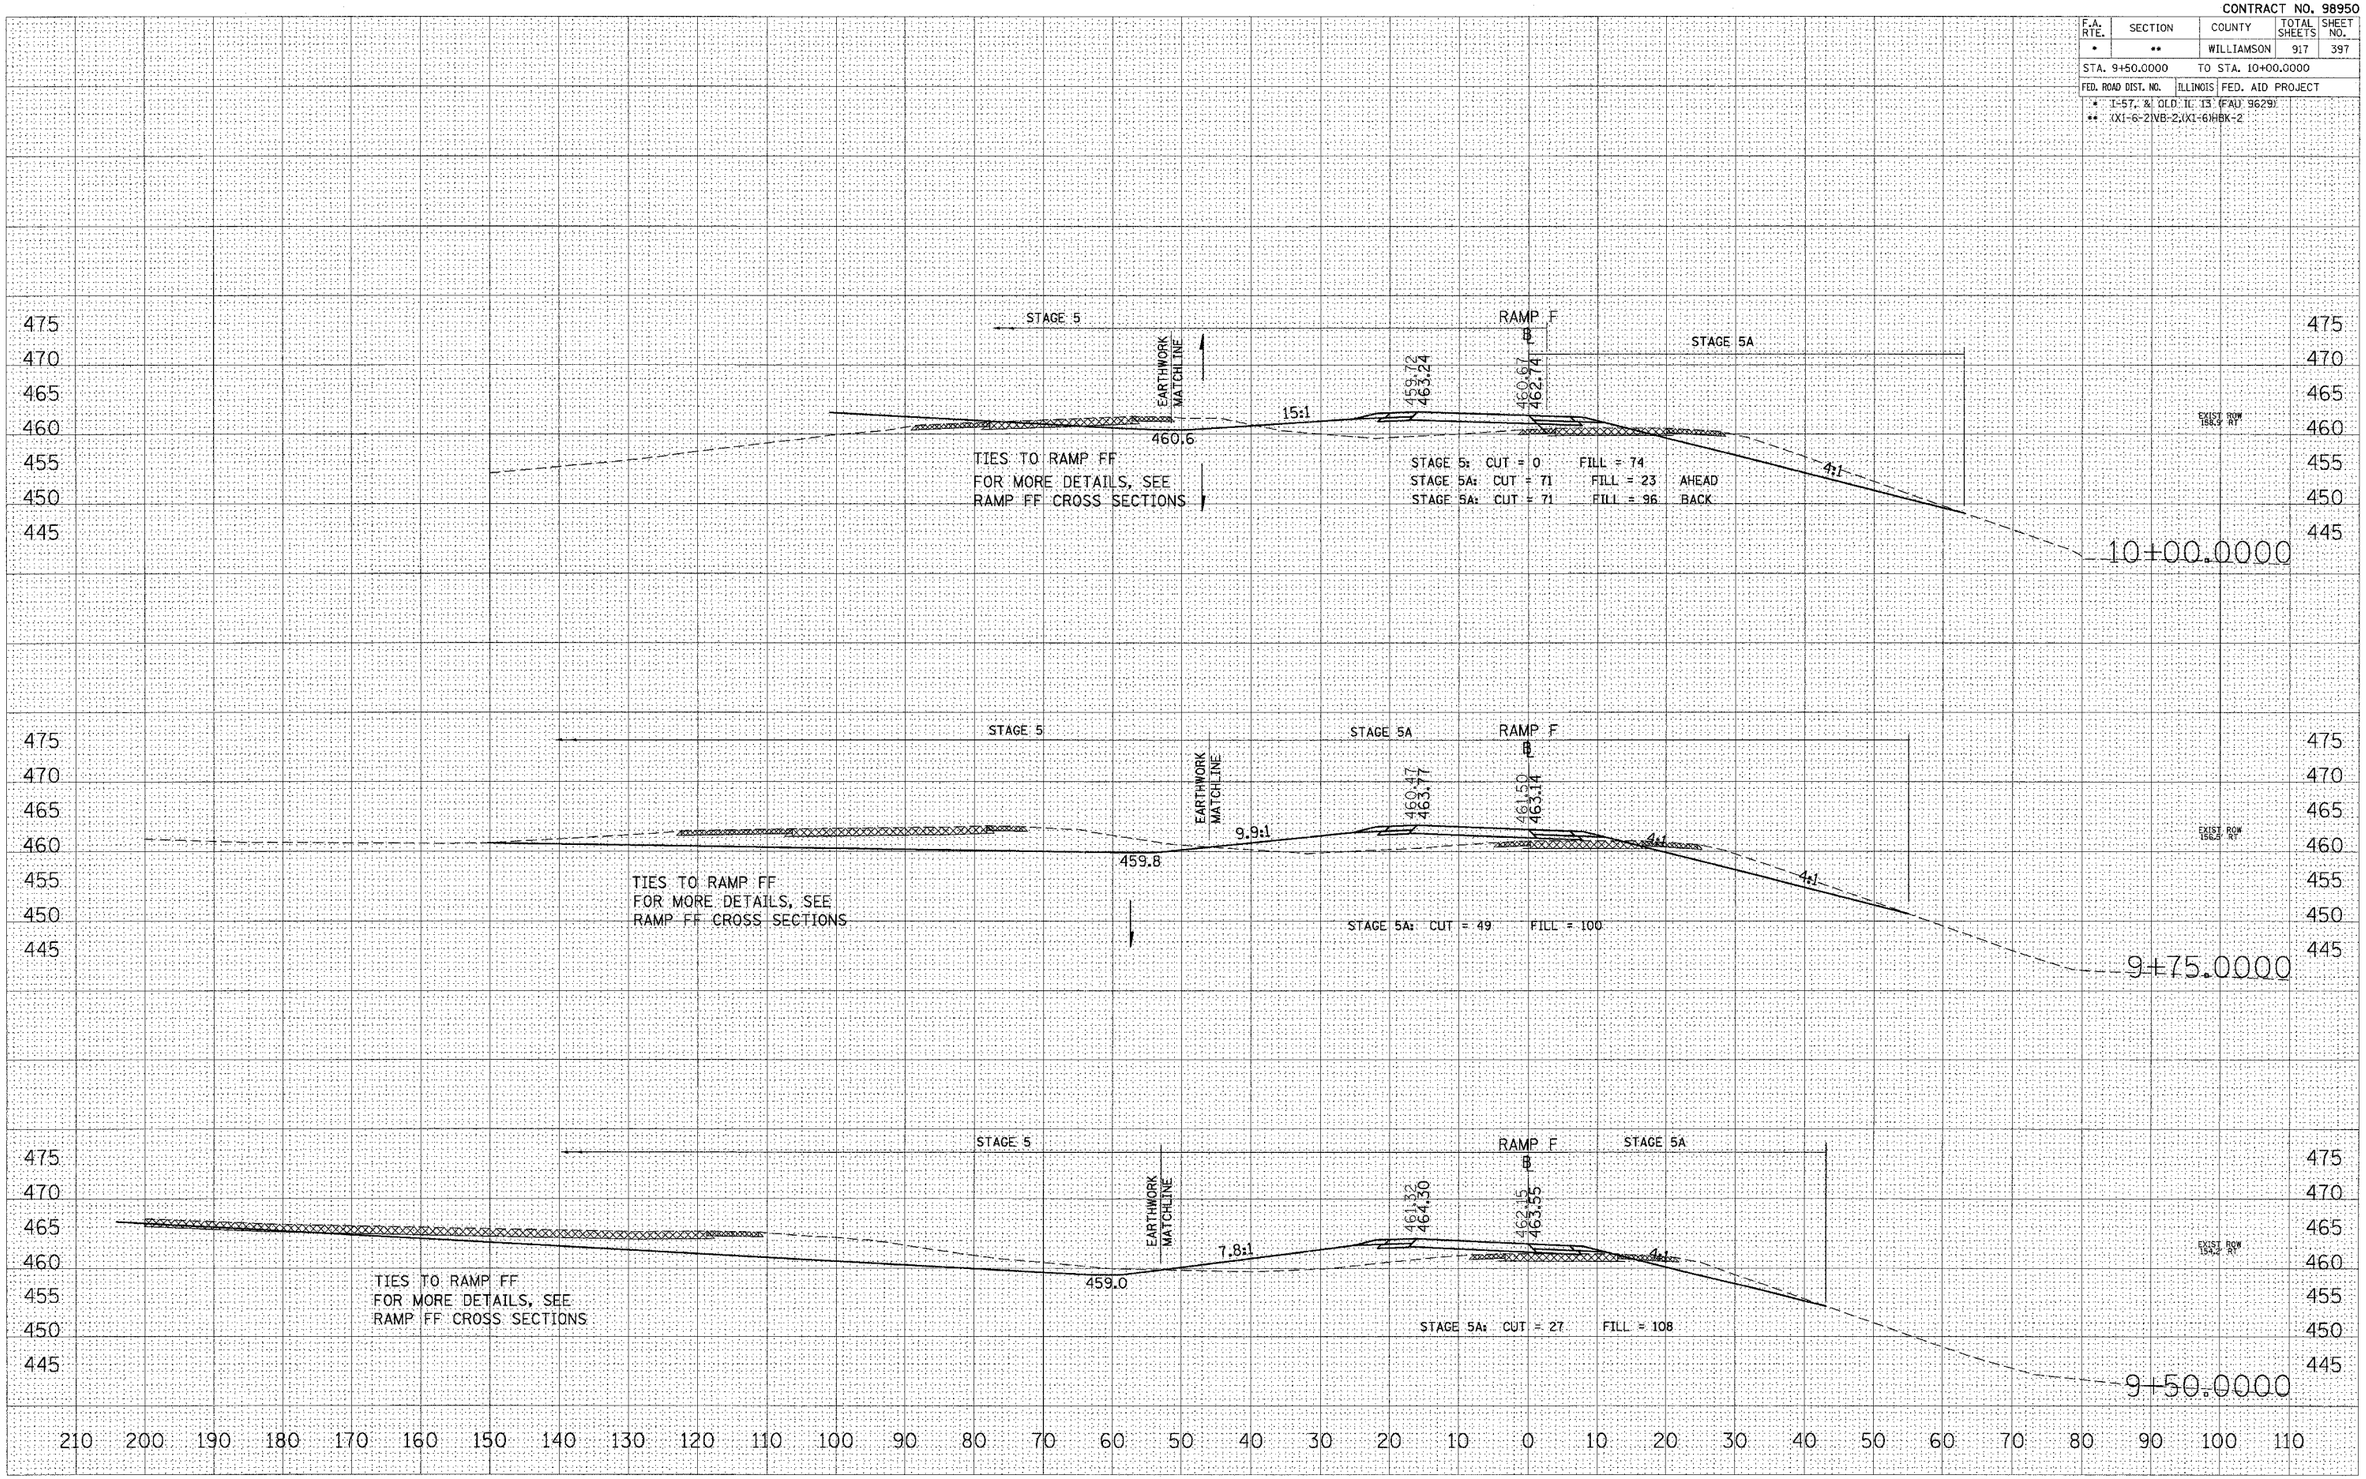

STA 9+50.0000 TO STA 10+00.0000 RAMP F

FINAL SURVEY — NOTE BOOK — NO. — SURVEYED — PLOTTED — TEMPLATE — AREAS — AREAS CHECKED — BY — DATE

ORIGINAL SURVEY — NOTE BOOK — NO. — SURVEYED — PLOTTED — TEMPLATE — AREAS — AREAS CHECKED — BY — DATE

PLOT DATE = 10/26/2006
FILE NAME = c:\projects\d7802882\cld3\rramp1ramp.dgn
PLOT SCALE = 10.0000 '/ IN.
PLOT SCALE = 10.0000
USER NAME = ldrussell