CONTRACT NO. 98950

F.A. RTE.	SECTION	COUNTY	TOTAL SHEETS	SHEET NO.
*	**	WILLIAMSON	917	449
STA. 6+25.0000		TO STA. 6+75.0000		
FED. ROAD DIST. NO.	ILLINOIS	FED. AID PROJECT		

* I-57, & OLD IL 13 (FAU 9629).
** (X1-6-2)VB-2,(X1-6)HBK-2

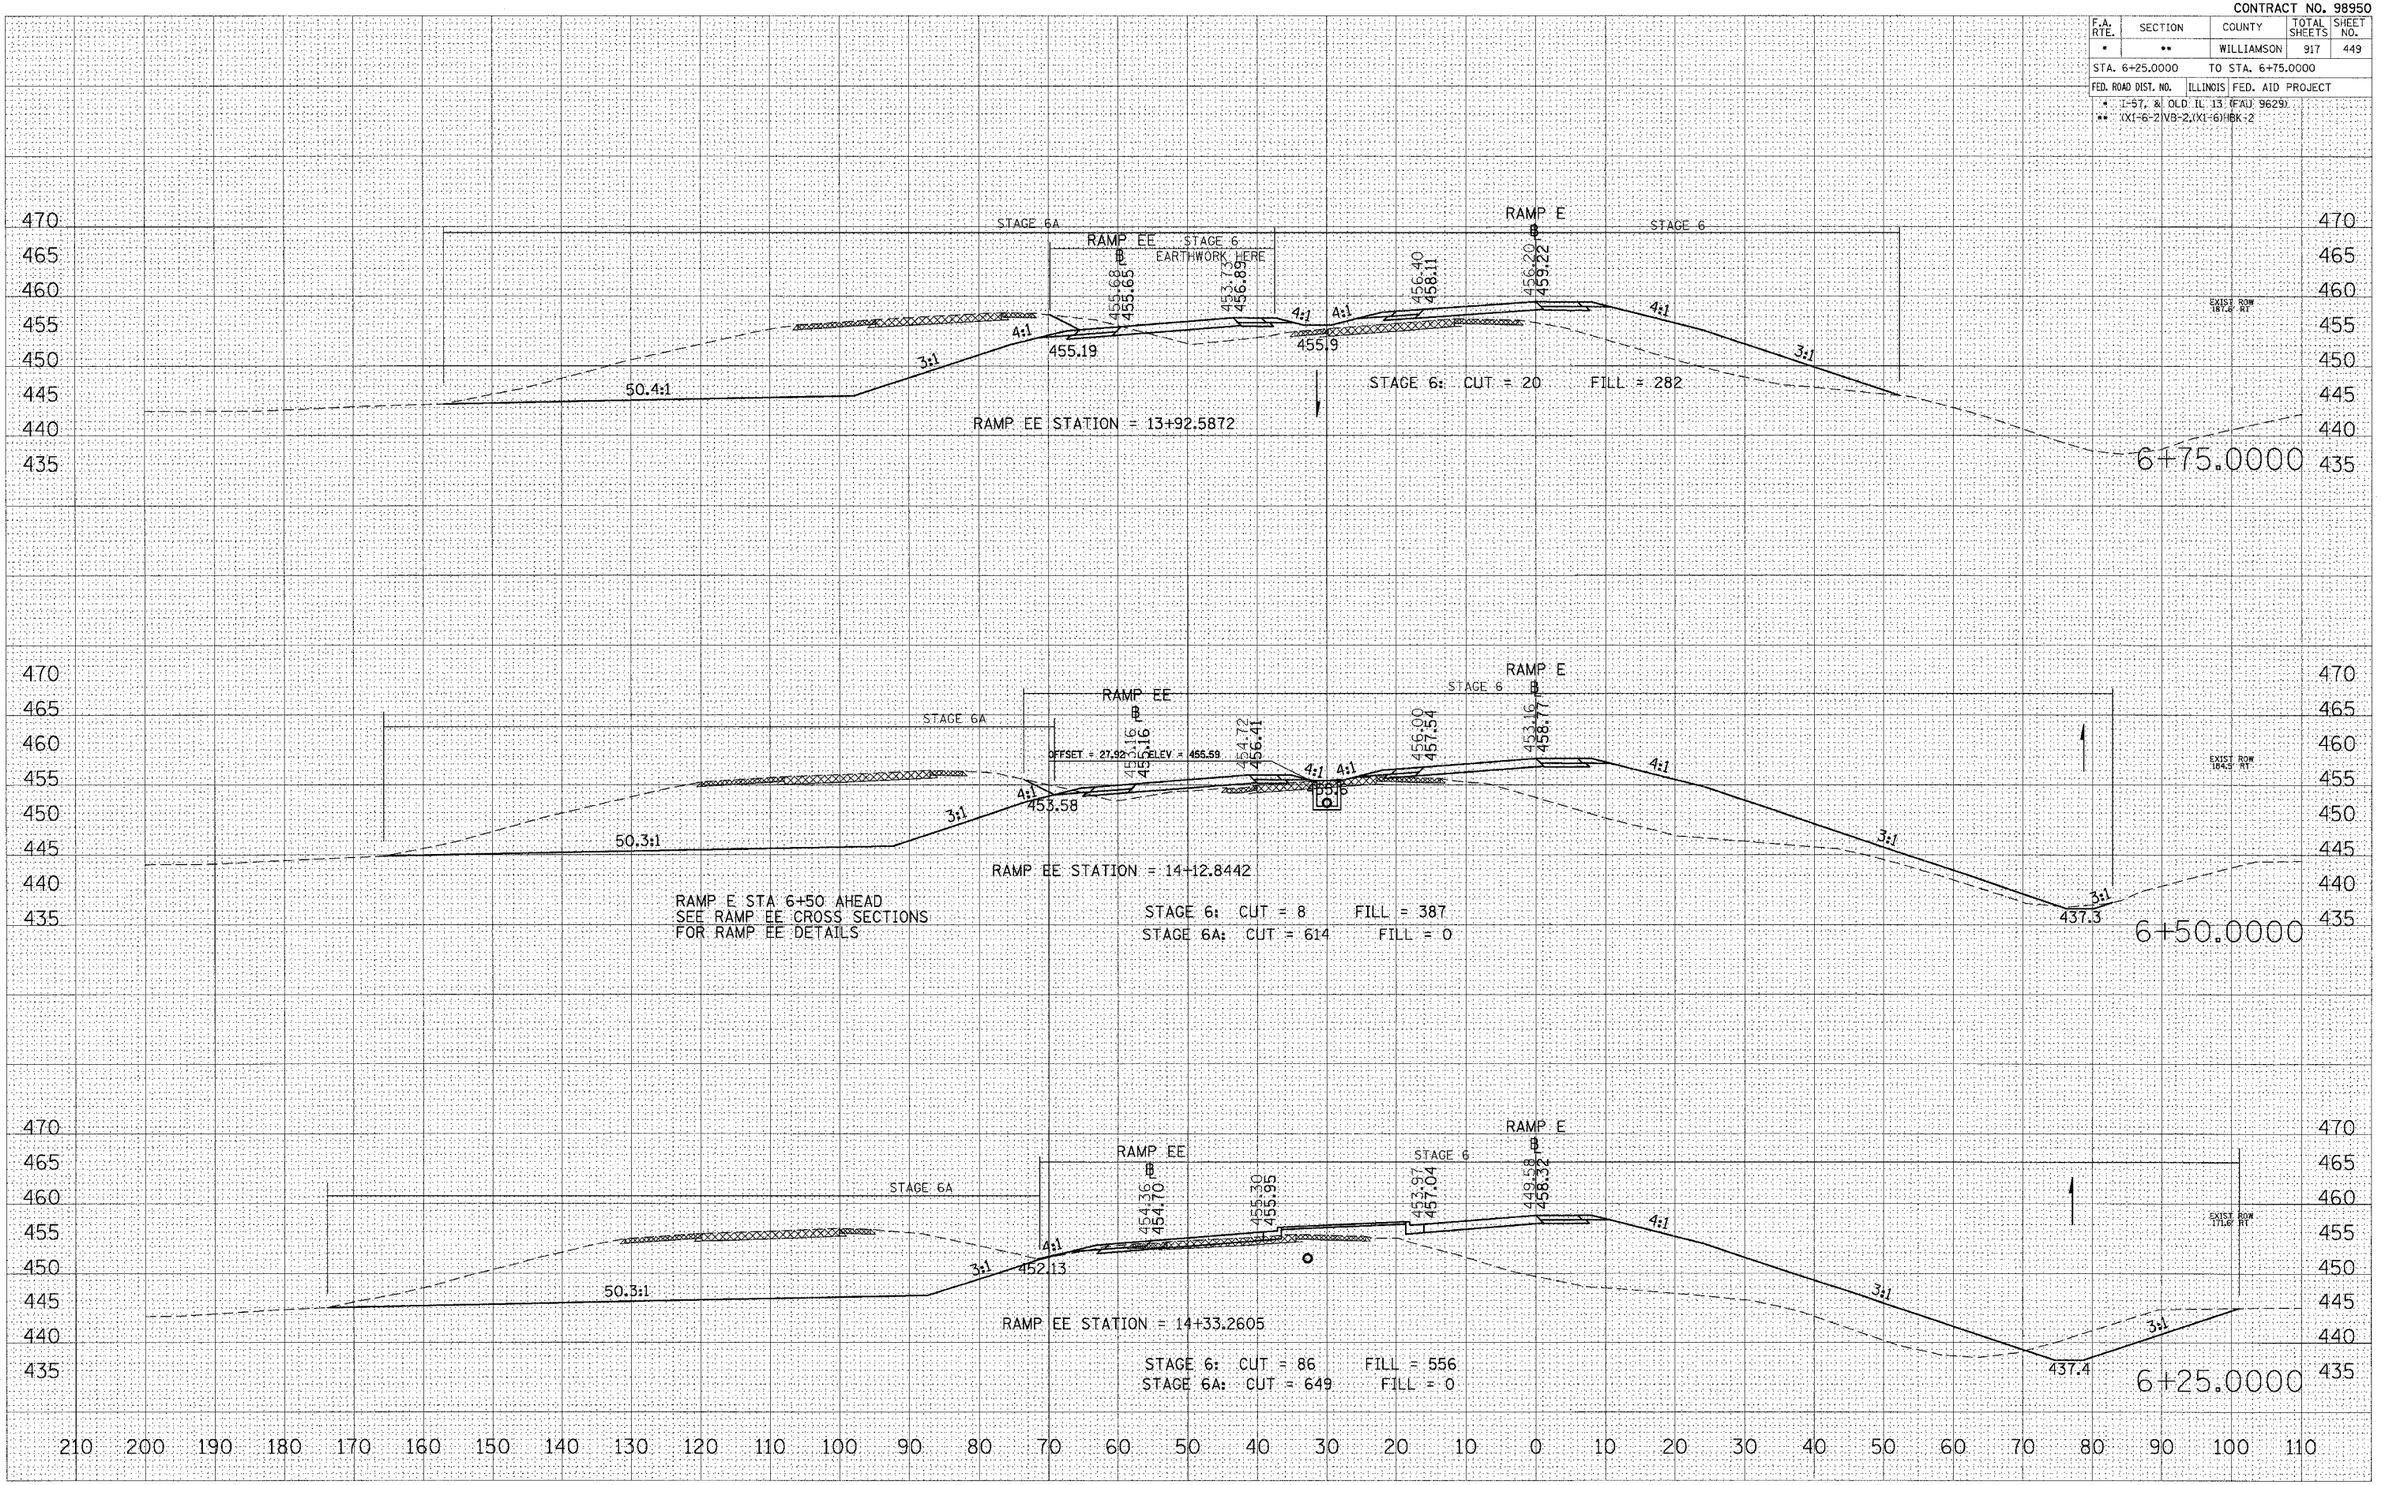

STA 6+25.0000 TO STA 6+75.0000 RAMP E

ORIGINAL SURVEY	FINAL SURVEY	NO.	BY	DATE
SURVEYED	SURVEYED			
PLOTTED	PLOTTED			
TEMPLATE	TEMPLATE			
NOTE BOOK	NOTE BOOK			
AREAS	AREAS			
AREAS CHECKED	AREAS CHECKED			

PLOT DATE = 10/26/2006
FILE NAME = c:\projects\98026B2\xl\d3\zrampeestage6.dgn
PLOT SCALE = 10.0000 ' / IN.
USER NAME = lavender-ba