CONTRACT NO. 98950

F.A. RTE.	SECTION	COUNTY	TOTAL SHEETS	SHEET NO.
*	**	WILLIAMSON	917	453

STA. 9+25.0000 TO STA. 9+75.0000

FED. ROAD DIST. NO. | ILLINOIS | FED. AID PROJECT

* I-57, & OLD IL 13 (FAU 9629)
** (X1-6-2)VB-2,(X1-6)HBK-2

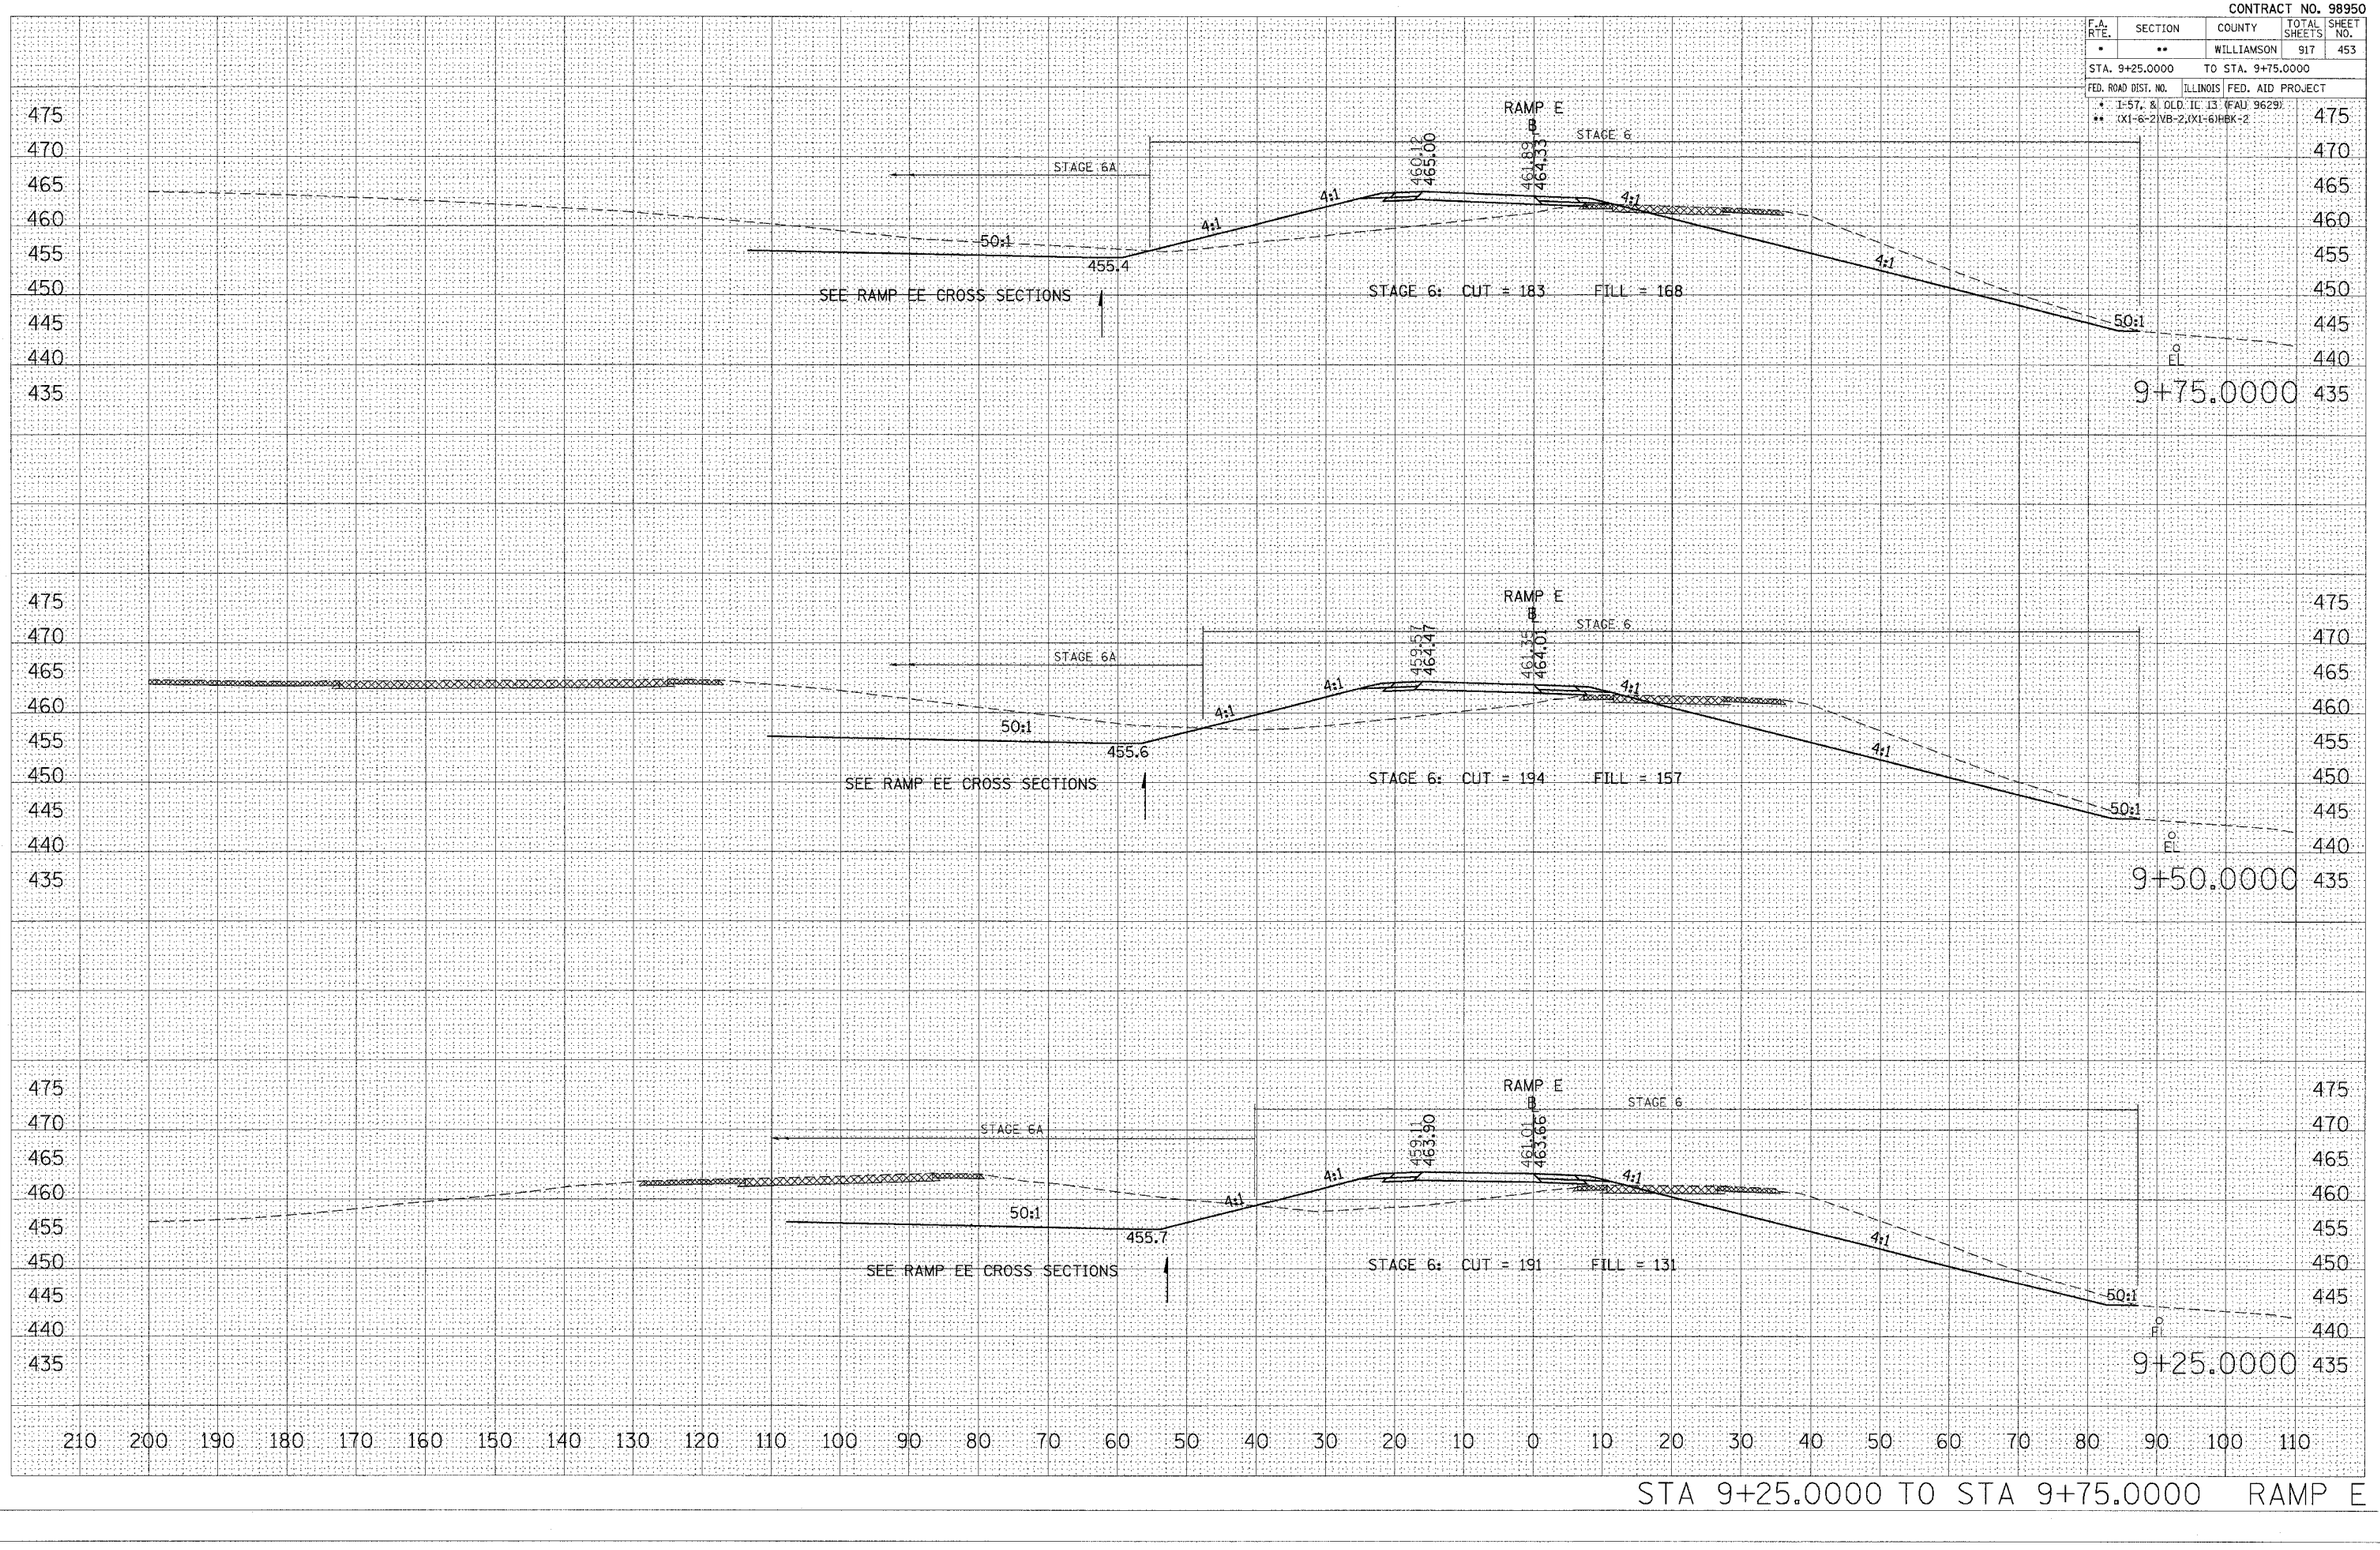

STA 9+25.0000 TO STA 9+75.0000 RAMP E

FINAL SURVEY — NOTE BOOK — NO. — SURVEYED — PLOTTED — TEMPLATE — AREAS — AREAS CHECKED — BY — DATE

ORIGINAL SURVEY — SURVEYED — PLOTTED — TEMPLATE — AREAS — AREAS CHECKED — BY — DATE

PLOT DATE = 10/26/2006
FILE NAME = c:\projects\d9823802\old13zzrampeesht.dgn
COLOR TABLE = 10_color.tbl
USER NAME = ivanderbo