CONTRACT NO. 98950

F.A. RTE.	SECTION	COUNTY	TOTAL SHEETS	SHEET NO.
*	**	WILLIAMSON	917	455
STA. 10+75.0000		TO STA. 11+00.0000		
FED. ROAD DIST. NO.	ILLINOIS	FED. AID PROJECT		

* I-57, & OLD IL 13 (FAU 9629)
** (X1-6-2)VB-2,(X1-6)HBK-2

FINAL SURVEY — NOTE BOOK — NO. — SURVEYED — PLOTTED — TEMPLATE AREAS — AREAS CHECKED — BY — DATE

ORIGINAL SURVEY — NOTE BOOK — NO. — SURVEYED — PLOTTED — TEMPLATE AREAS — AREAS CHECKED — BY — DATE

PLOT DATE = 10/28/2026
FILE NAME = c:\projects\d982802\old13\xrenopathrmp.dgn
PLOT SCALE = 10.0000 ' / IN.
PLOT NAME = tevanderka
USER NAME = tevanderka

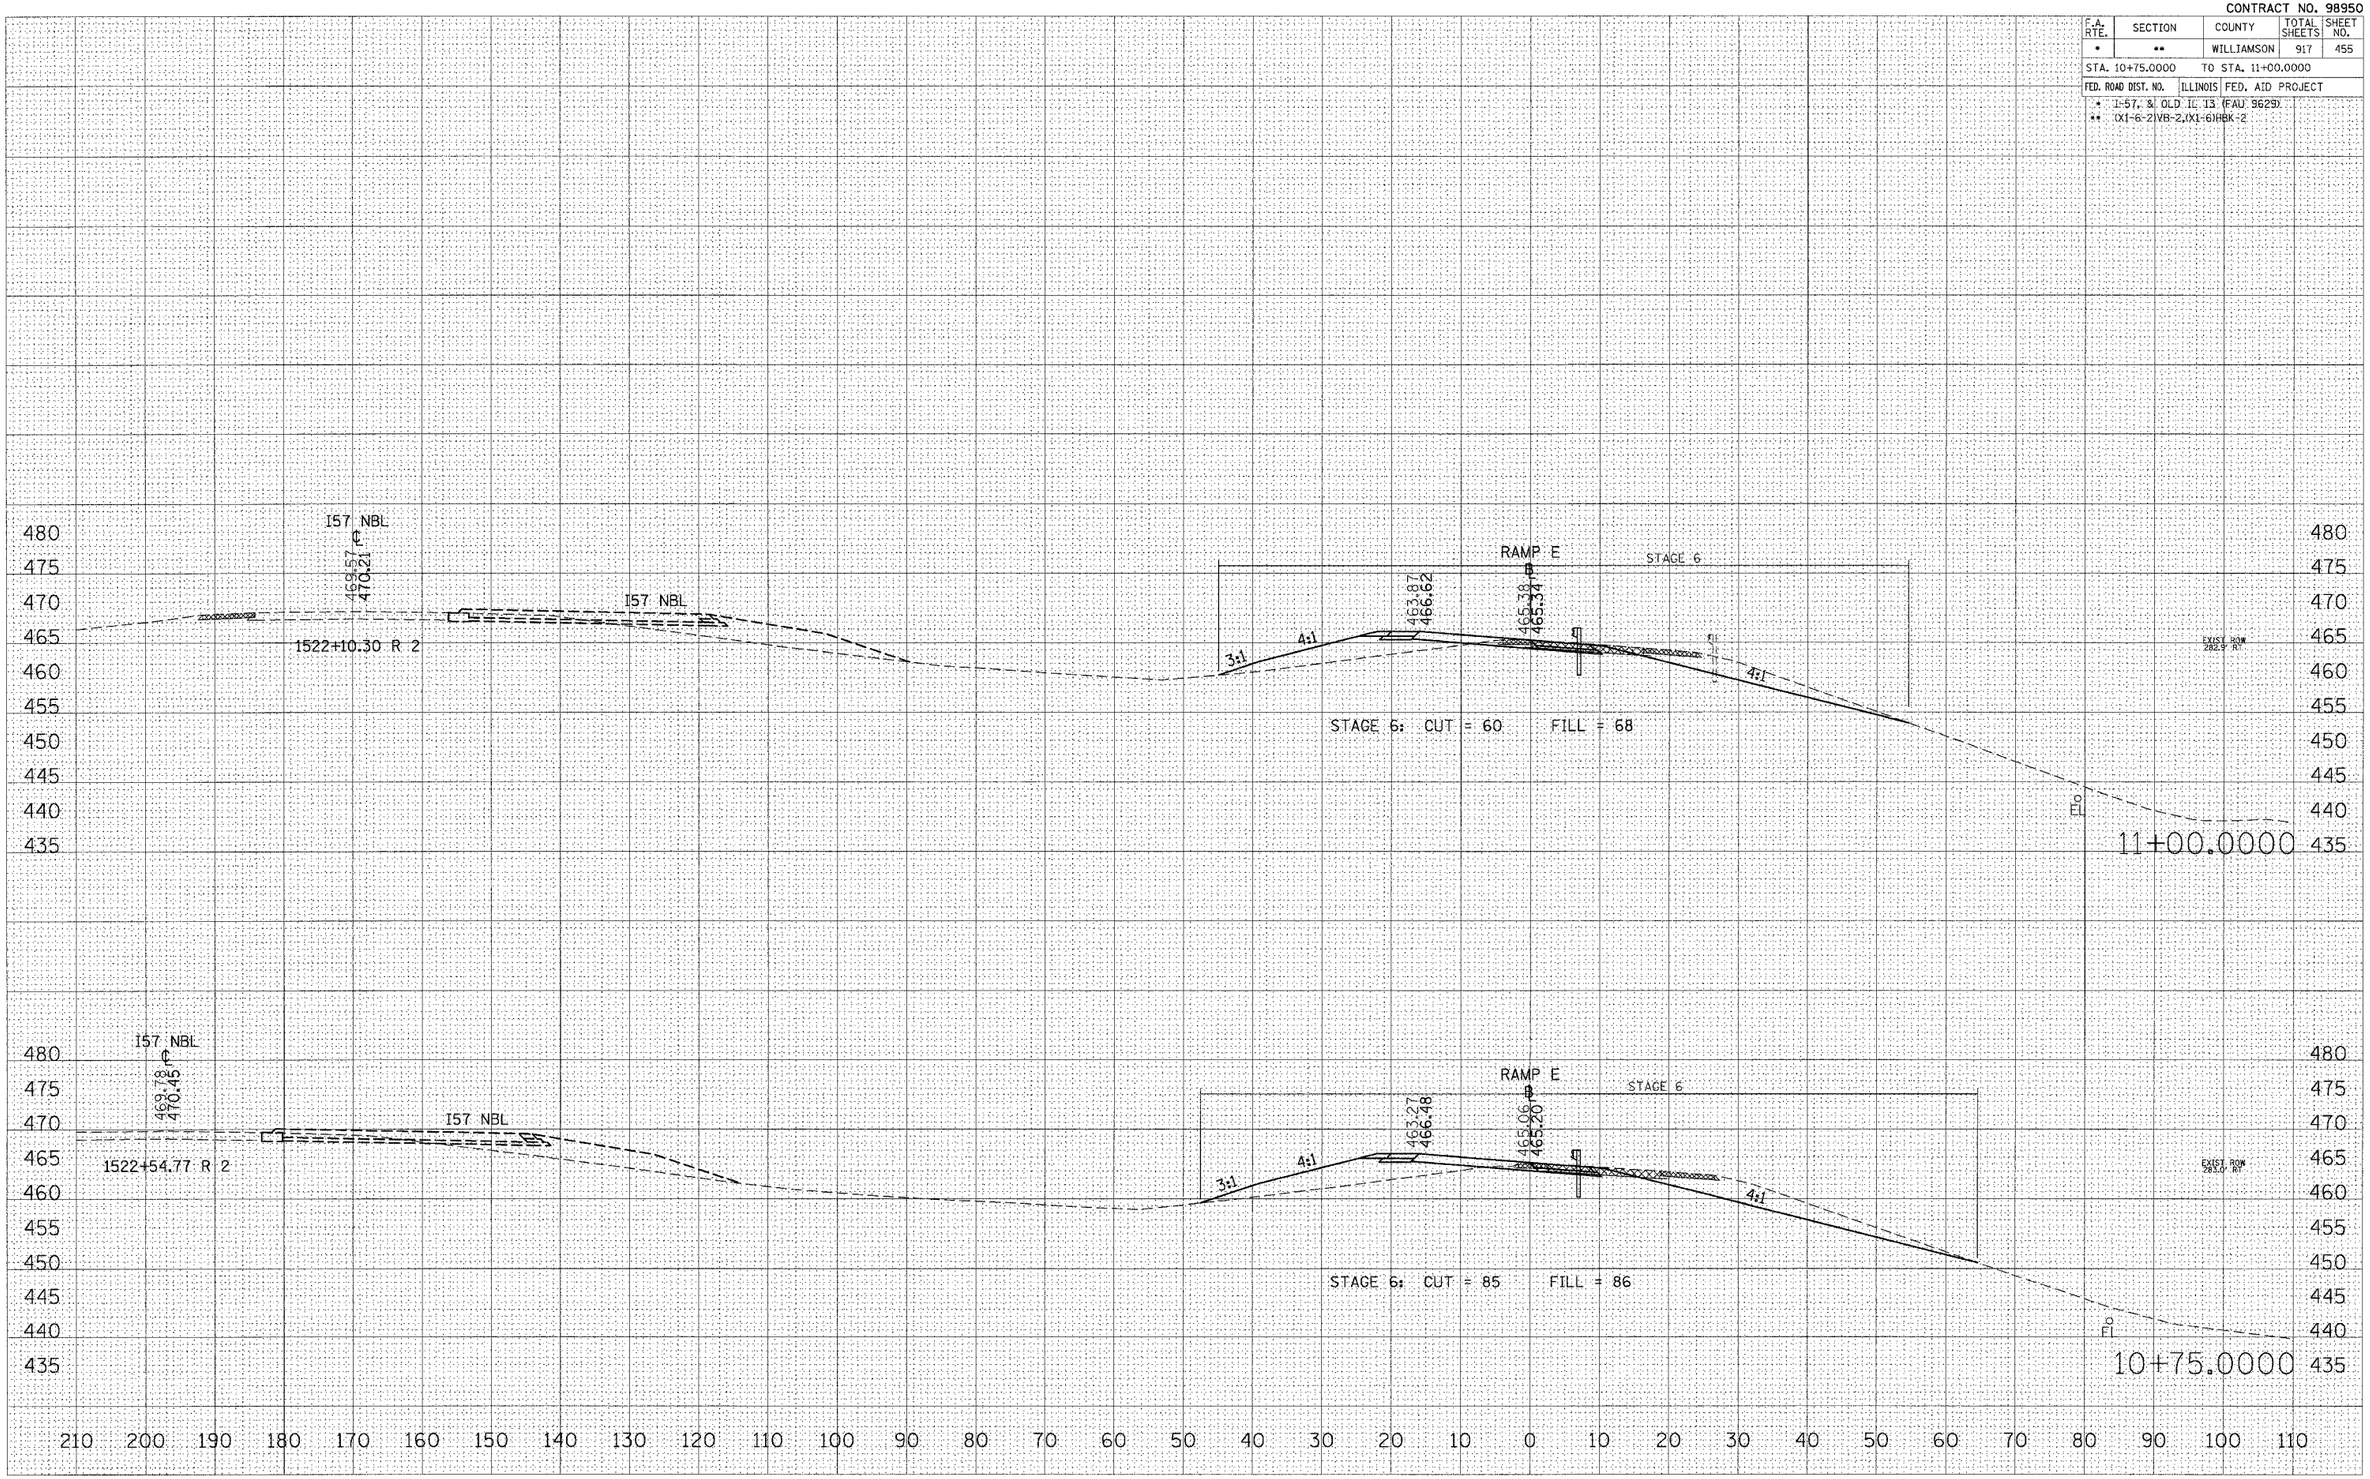

STA 10+75.0000 TO STA 11+00.0000 RAMP E