CONTRACT NO. 98950

F.A. RTE.	SECTION	COUNTY	TOTAL SHEETS	SHEET NO.
*	**	WILLIAMSON	917	458
STA. 12+00.0000		TO STA. 12+25.0000		
FED. ROAD DIST. NO.	ILLINOIS	FED. AID PROJECT		

* I-57, & OLD IL 13 (FAU 9629)
** (X1-6-2)VB-2,(X1-6)HBK-2

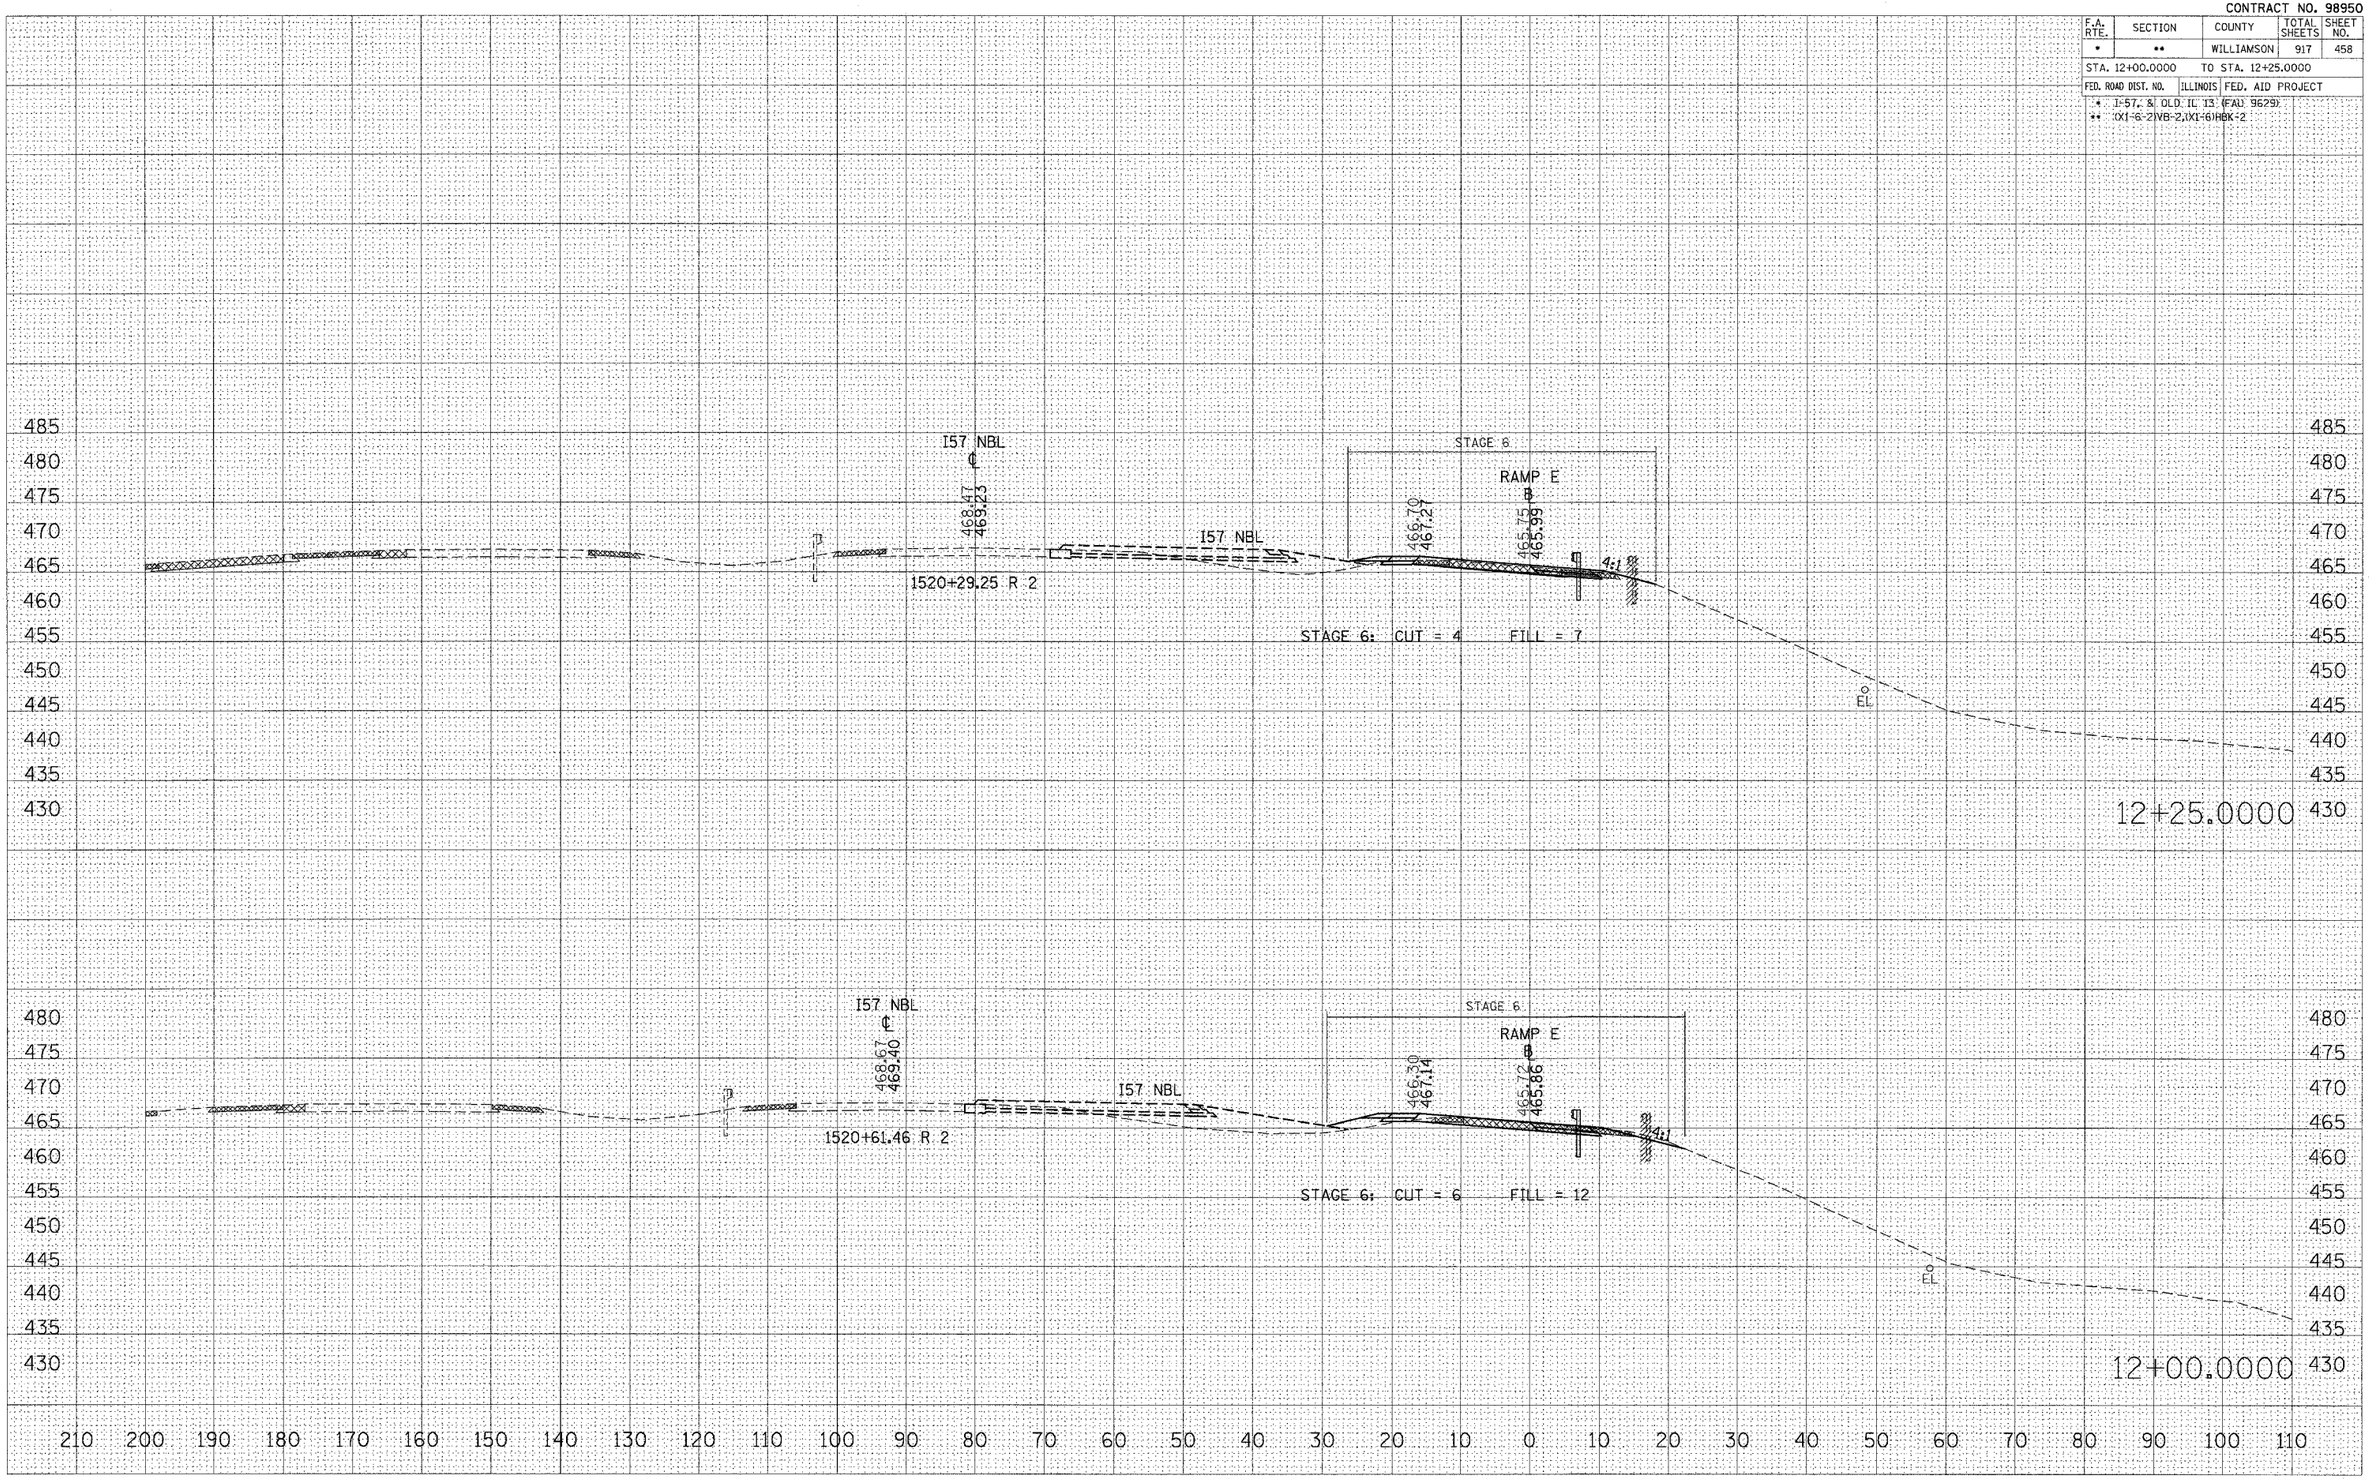

STA 12+00.0000 TO STA 12+25.0000 RAMP E

FINAL SURVEY	NO.	NOTE BOOK	SURVEYED PLOTTED TEMPLATE AREAS AREAS CHECKED	BY	DATE
ORIGINAL SURVEY			SURVEYED PLOTTED TEMPLATE AREAS AREAS CHECKED		

PLOT DATE = 10/26/2006
FILE NAME = c:\projects\d7902802\sld3\rzroadwaymain3.
PLOT SCALE = 10.0000 ' / IN.
USER NAME = terwilliamsa