CONTRACT NO. 98950

F.A. RTE.	SECTION	COUNTY	TOTAL SHEETS	SHEET NO.
*	**	WILLIAMSON	917	466
STA. 12+50.0000		TO STA. 13+00.0000		
FED. ROAD DIST. NO.	ILLINOIS	FED. AID PROJECT		

* I-57, & OLD IL 13 (FAU 9629)
** (X1-6-2)VB-2,(X1-6)HBX-2

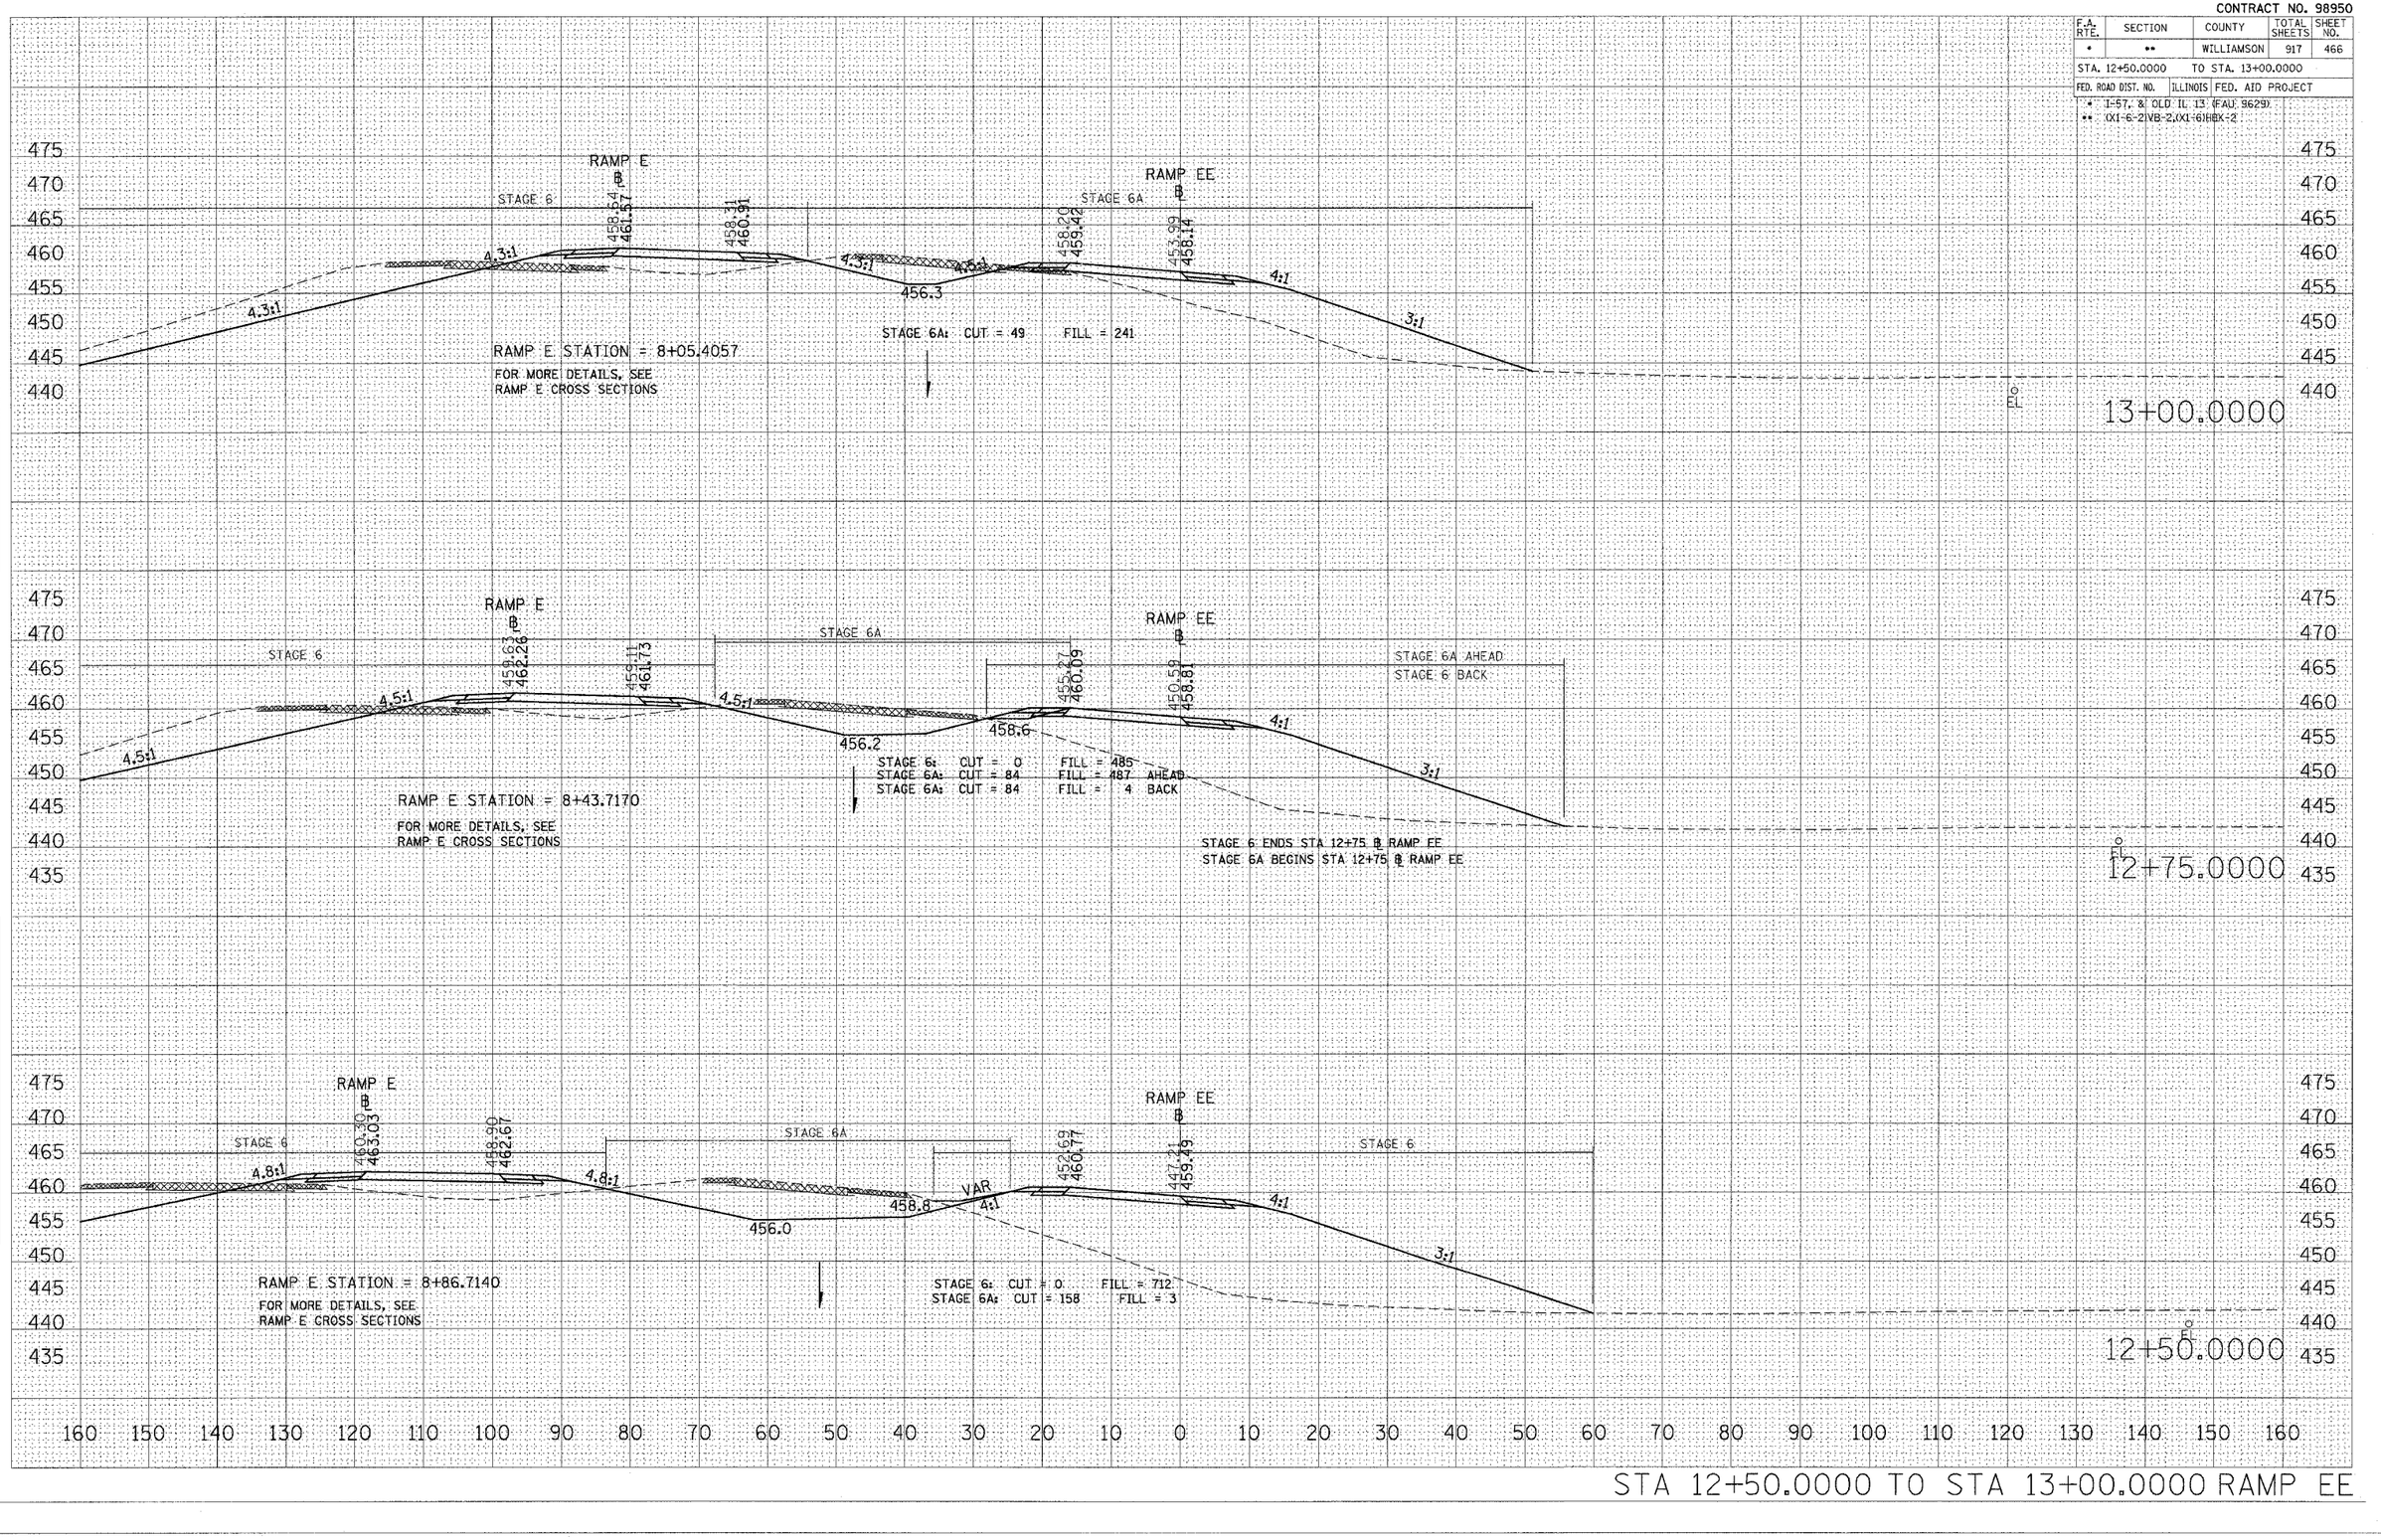

STA 12+50.0000 TO STA 13+00.0000 RAMP EE

FINAL SURVEY — NOTE BOOK — NO. — SURFACED — PLOTTED — TEMPLATE — AREAS — AREAS CHECKED — BY — DATE

ORIGINAL SURVEY — NOTE BOOK — NO. — SURFACED — PLOTTED — TEMPLATE — AREAS — AREAS CHECKED — BY — DATE

PLOT DATE = 10/26/2006
FILE NAME = c:\projects\vf82202\vold3\xrampsrt-ramp
PLOT SCALE = 10.0000 ' / IN.
PLOT STYLE = lavender.tbl
USER NAME = lavenderma