CONTRACT NO. 98950

| F.A. RTE. | SECTION | COUNTY | TOTAL SHEETS | SHEET NO. |
|---|---|---|---|---|
| * | ** | WILLIAMSON | 917 | 476 |
| STA. | | TO STA. | | |
| FED. ROAD DIST. NO. | ILLINOIS | FED. AID PROJECT | | |

* I-57, & OLD IL 13 (FAU 9629)
** (X1-6-21VB-2,(X1-6)HBK-2

# TYPICAL SECTION – STAGE 7

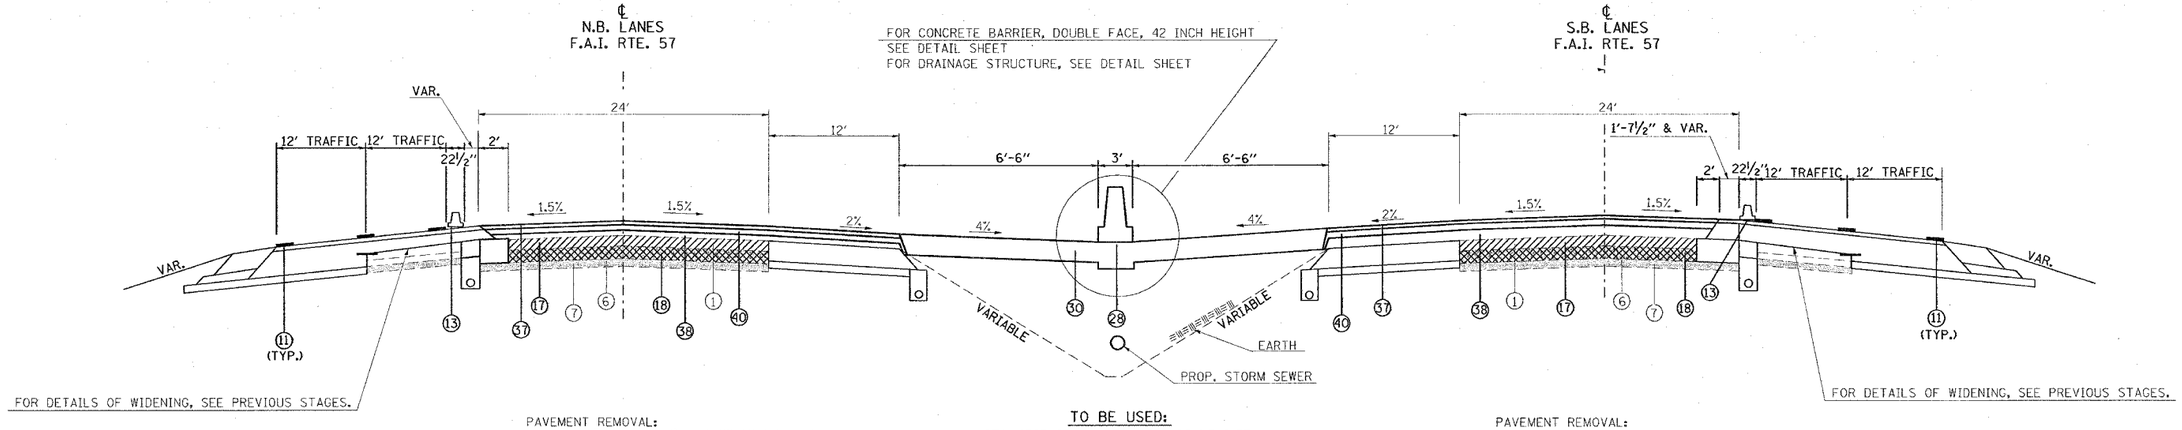


PAVEMENT REMOVAL:
STA. 1528+73 TO STA. 1529+16 NB I-57
STA. 1530+70 TO STA. 1531+22 NB I-57

TO BE USED:
STA. 1525+65 TO STA. 1528+80 NB I-57
STA. 1531+14 TO STA. 1535+15 NB I-57
STA. 1514+05 TO STA. 1515+61 SB I-57
STA. 1517+54 TO STA. 1528+78 SB I-57
STA. 1531+12 TO STA. 1535+65 SB I-57

PAVEMENT REMOVAL:
STA. 1515+53 TO STA. 1515+81 SB I-57
STA. 1517+34 TO STA. 1517+61 SB I-57
STA. 1528+70 TO STA. 1529+14 SB I-57
STA. 1530+67 TO STA. 1531+19 SB I-57

(1) EXISTING BITUMINOUS RESURFACING (VARIES 4½" TO 5¼")
(2) EXISTING PIPE UNDERDRAINS 4"
(3) EXISTING BITUMINOUS SHOULDERS
(4) EXISTING AGGREGATE SHOULDERS TYPE B (WEDGE)
(5) EXISTING AGGREGATE BASE
(6) EXISTING 10" P.C.C. PAVEMENT, 1½" PARABOLIC CROWN
(7) EXISTING 6" AGGREGATE SUB-BASE (4" ON RAMP "C")
(8) PAVED SHOULDER REMOVAL
(9) BITUMINOUS CONCRETE BINDER COURSE, SUPERPAVE, IL-19.0, N90 9¾"
(10) SUB-BASE GRANULAR MATERIAL 6"
(11) TEMPORARY PAINT PAVEMENT MARKING
(12) PIPE UNDERDRAIN REMOVAL
(13) TEMPORARY CONCRETE BARRIER
(14) BITUMINOUS SHOULDERS SUPERPAVE 8"
(15) BITUMINOUS CONCRETE BINDER COURSE, SUPERPAVE, IL-19.0, N90 12"
(16) POLYMERIZED BITUMINOUS CONCRETE BINDER COURSE, SUPERPAVE, IL-19.0, N105 5"
(17) BITUMINOUS SURFACE REMOVAL 5"
(18) RUBBLIZING PORTLAND CEMENT CONCRETE PAVEMENT
(19) AGGREGATE SHOULDERS TYPE A 8"
(20) PAVEMENT REMOVAL
(21) PROCESSING LIME MODIFIED SOILS 12"
(22) BITUMINOUS CONCRETE BINDER COURSE, SUPERPAVE, IL-19.0, N90 11"
(23) BITUMINOUS CONCRETE BINDER COURSE, SUPERPAVE, IL-19.0, N90 7¾"
(24) CONCRETE GUTTER, TYPE B
(25) SUB-BASE GRANULAR MATERIAL, TYPE C
(26) POLYMERIZED BITUMINOUS CONCRETE BINDER COURSE, SUPERPAVE, IL-19.0, N105 (VAR)
(27) POLYMERIZED BITUMINOUS CONCRETE SURFACE COURSE, SUPERPAVE, MIX E, N105 1½"
(28) CONCRETE BARRIER, DOUBLE FACE, 42 INCH HEIGHT
(29) TEMPORARY SHEET PILING
(30) BITUMINOUS SHOULDER SUPERPAVE 6½"
(31) STONE RIPRAP, CLASS A3
(32) STEEL PLATE BEAM GUARDRAIL, TYPE A
(33) AGGREGATE SHOULDERS, TYPE B (WEDGE)
(34) BITUMINOUS CONCRETE BINDER COURSE, SUPERPAVE, IL-19.0, N90 12¾"
(35) TEMPORARY STEEL PLATE BEAM GUARDRAIL, TYPE A
(36) PIPE UNDERDRAIN 4"
(37) POLYMERIZED BITUMINOUS CONCRETE BINDER COURSE, SUPERPAVE, IL-19.0, N105 2¼"
(38) STABILIZED SUB-BASE (VARIABLE DEPTH)
(39) STRIP REFLECTIVE CRACK CONTROL
(40) BITUMINOUS CONCRETE BINDER COURSE, SUPERPAVE, IL-19.0, N90 5"
(41) BITUMINOUS CONCRETE BINDER COURSE, SUPERPAVE, IL-19.0, N90 15"
(42) BITUMINOUS CONCRETE BINDER COURSE, SUPERPAVE, IL-19.0, N90 (VAR)
(43) SUB-BASE GRANULAR MATERIAL 10"
(44) POLYMERIZED BITUMINOUS CONCRETE SURFACE COURSE, SUPERPAVE, MIX E, N105 (VAR.)
(45) BITUMINOUS CONCRETE SURFACE COURSE, SUPERPAVE, MIX C, N70 1½"

| REVISIONS NAME | DATE |
|---|---|
| | |

ILLINOIS DEPARTMENT OF TRANSPORTATION

**FAI-57**
**STAGE 7**
**TYPICAL AND NOTES**
**SHEET 6 OF 16**

SCALE: VERT. NONE HORIZ.
DATE
DRAWN BY CNH
CHECKED BY

PLOT DATE = 12/4/2008
FILE NAME = s:\pr-pwp\sfn92682-old13\57stage1pwpdgn
PLOT SCALE = 50.0000 ' / IN.
USER NAME = hepdon