CONTRACT NO. 98950

F.A. RTE.	SECTION	COUNTY	TOTAL SHEETS	SHEET NO.
*	**	WILLIAMSON	917	519
STA.		TO STA.		
FED. ROAD DIST. NO.		ILLINOIS	FED. AID PROJECT	

* I-57, & OLD IL 13 (FAU 9629)
** (X1-6-2)VB-2,(X1-6)HBK-2

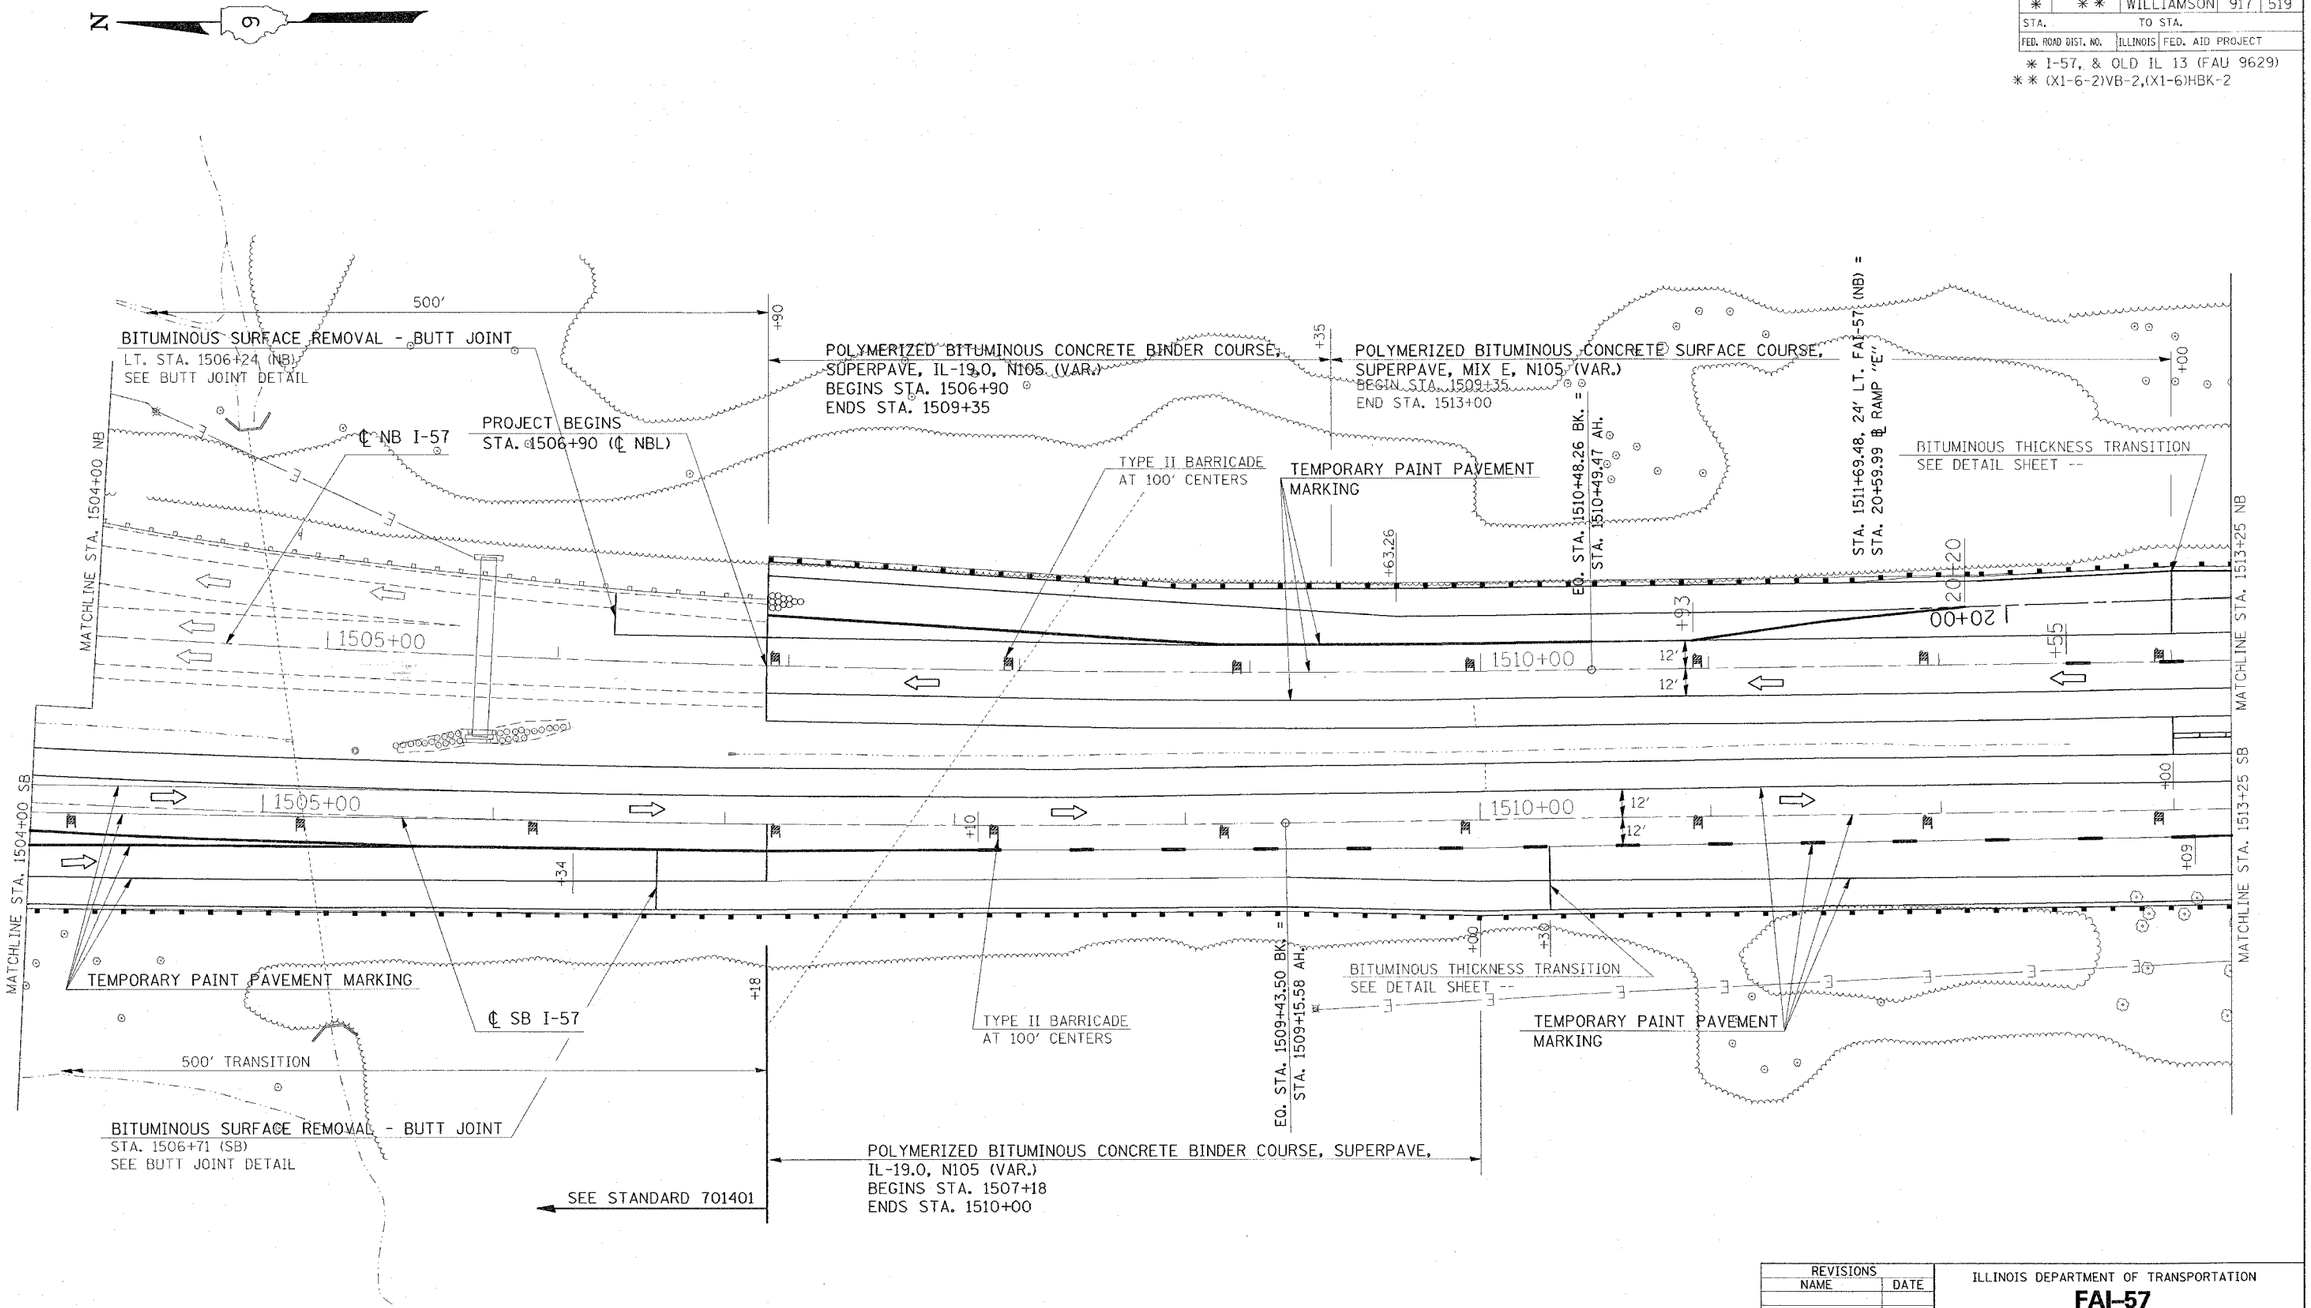

REVISIONS NAME	DATE

ILLINOIS DEPARTMENT OF TRANSPORTATION

FAI-57

STAGE 7B

STA. 1504+00 TO STA. 1513+25

SHEET 7 OF 12

SCALE: VERT. HORIZ. APPROX. 30

DATE

DRAWN BY CNH

CHECKED BY

PLOT DATE = 12/5/2006
FILE NAME = c:\projects\d9328d2\old13\57stagepln.dgn
PLOT SCALE = 38.8000 ' / IN.
USER NAME = Hedacn