CONTRACT NO. 98950

F.A. RTE.	SECTION	COUNTY	TOTAL SHEETS	SHEET NO.
*	**	WILLIAMSON	917	532
STA.		TO STA.		
FED. ROAD DIST. NO.	ILLINOIS	FED. AID PROJECT		

* I-57, & OLD IL 13 (FAU 9629)
** (X1-6-2)VB-2,(X1-6)HBK-2

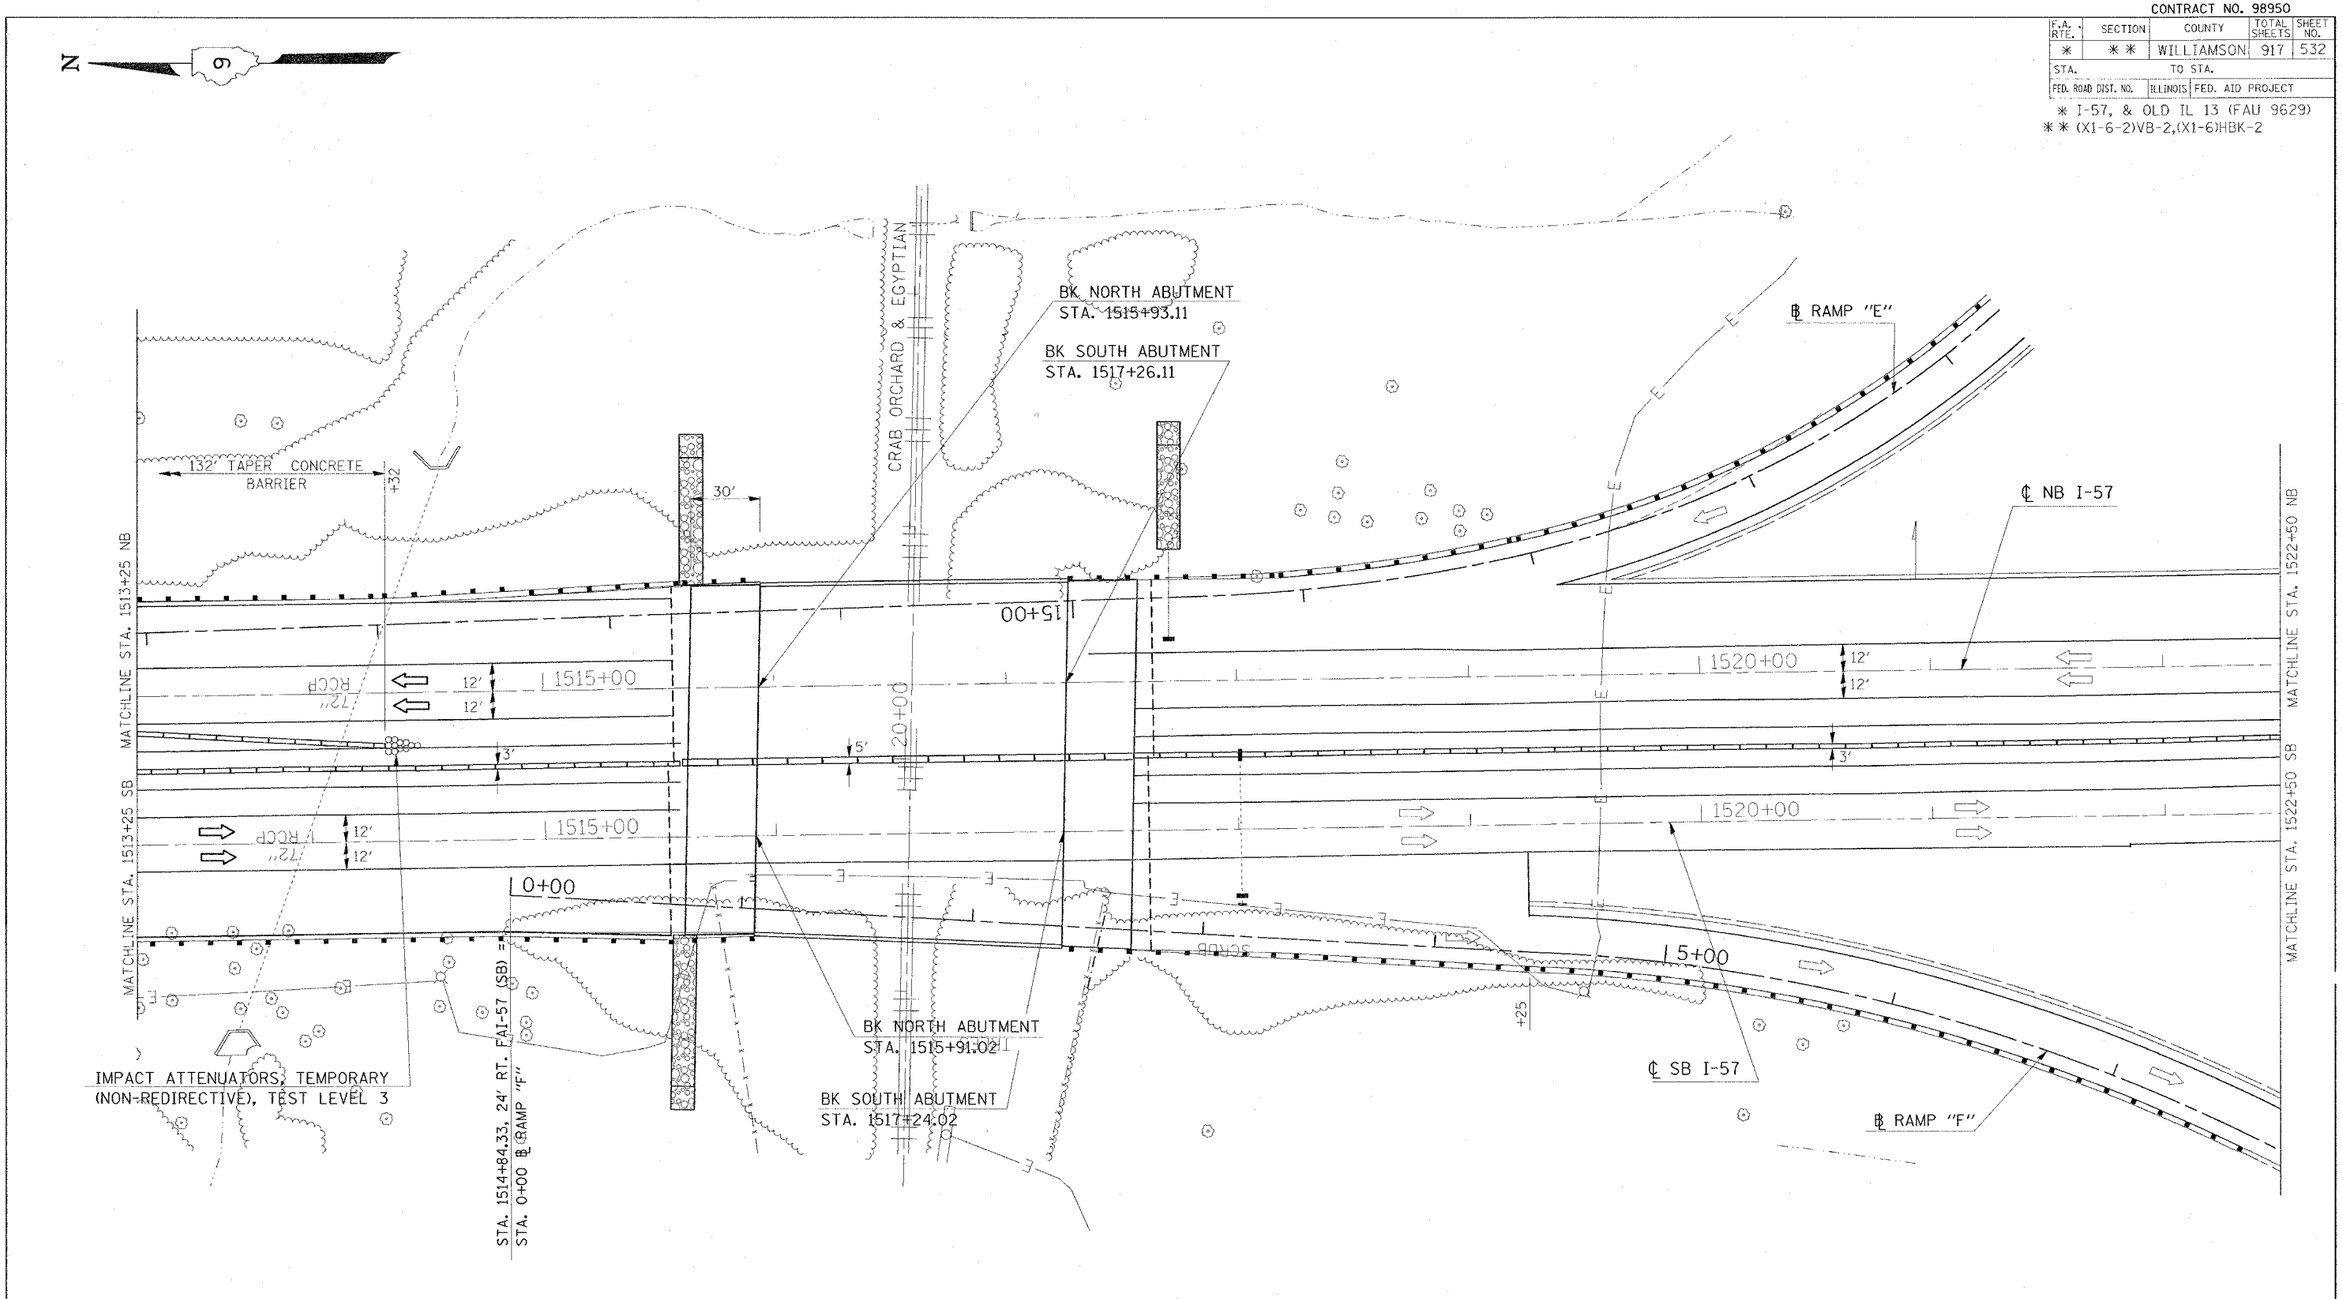

REVISIONS	
NAME	DATE

ILLINOIS DEPARTMENT OF TRANSPORTATION

FAI-57

STAGE 7C

STA. 1513+25 TO STA. 1522+50

SHEET 5 OF 9

SCALE: VERT. HORIZ. APPROX. 30

DRAWN BY CNH

DATE

CHECKED BY

PLOT DATE = 11/17/2006
FILE NAME = c:\projects\d9282802\old13\57stagepp.dgn
PLOT SCALE = 30.0000 ' / IN.
USER NAME = hesdon