CONTRACT NO. 98950

F.A. RTE.	SECTION	COUNTY	TOTAL SHEETS	SHEET NO.
*	**	WILLIAMSON	917	557

STA. 1517+50.0000 TO STA. 1518+50.0000

FED. ROAD DIST. NO. | ILLINOIS | FED. AID PROJECT

* I-57, & OLD IL 13 (FAU 9629)
** (X1-6-2)VB-2,(X1-6)HBK-2

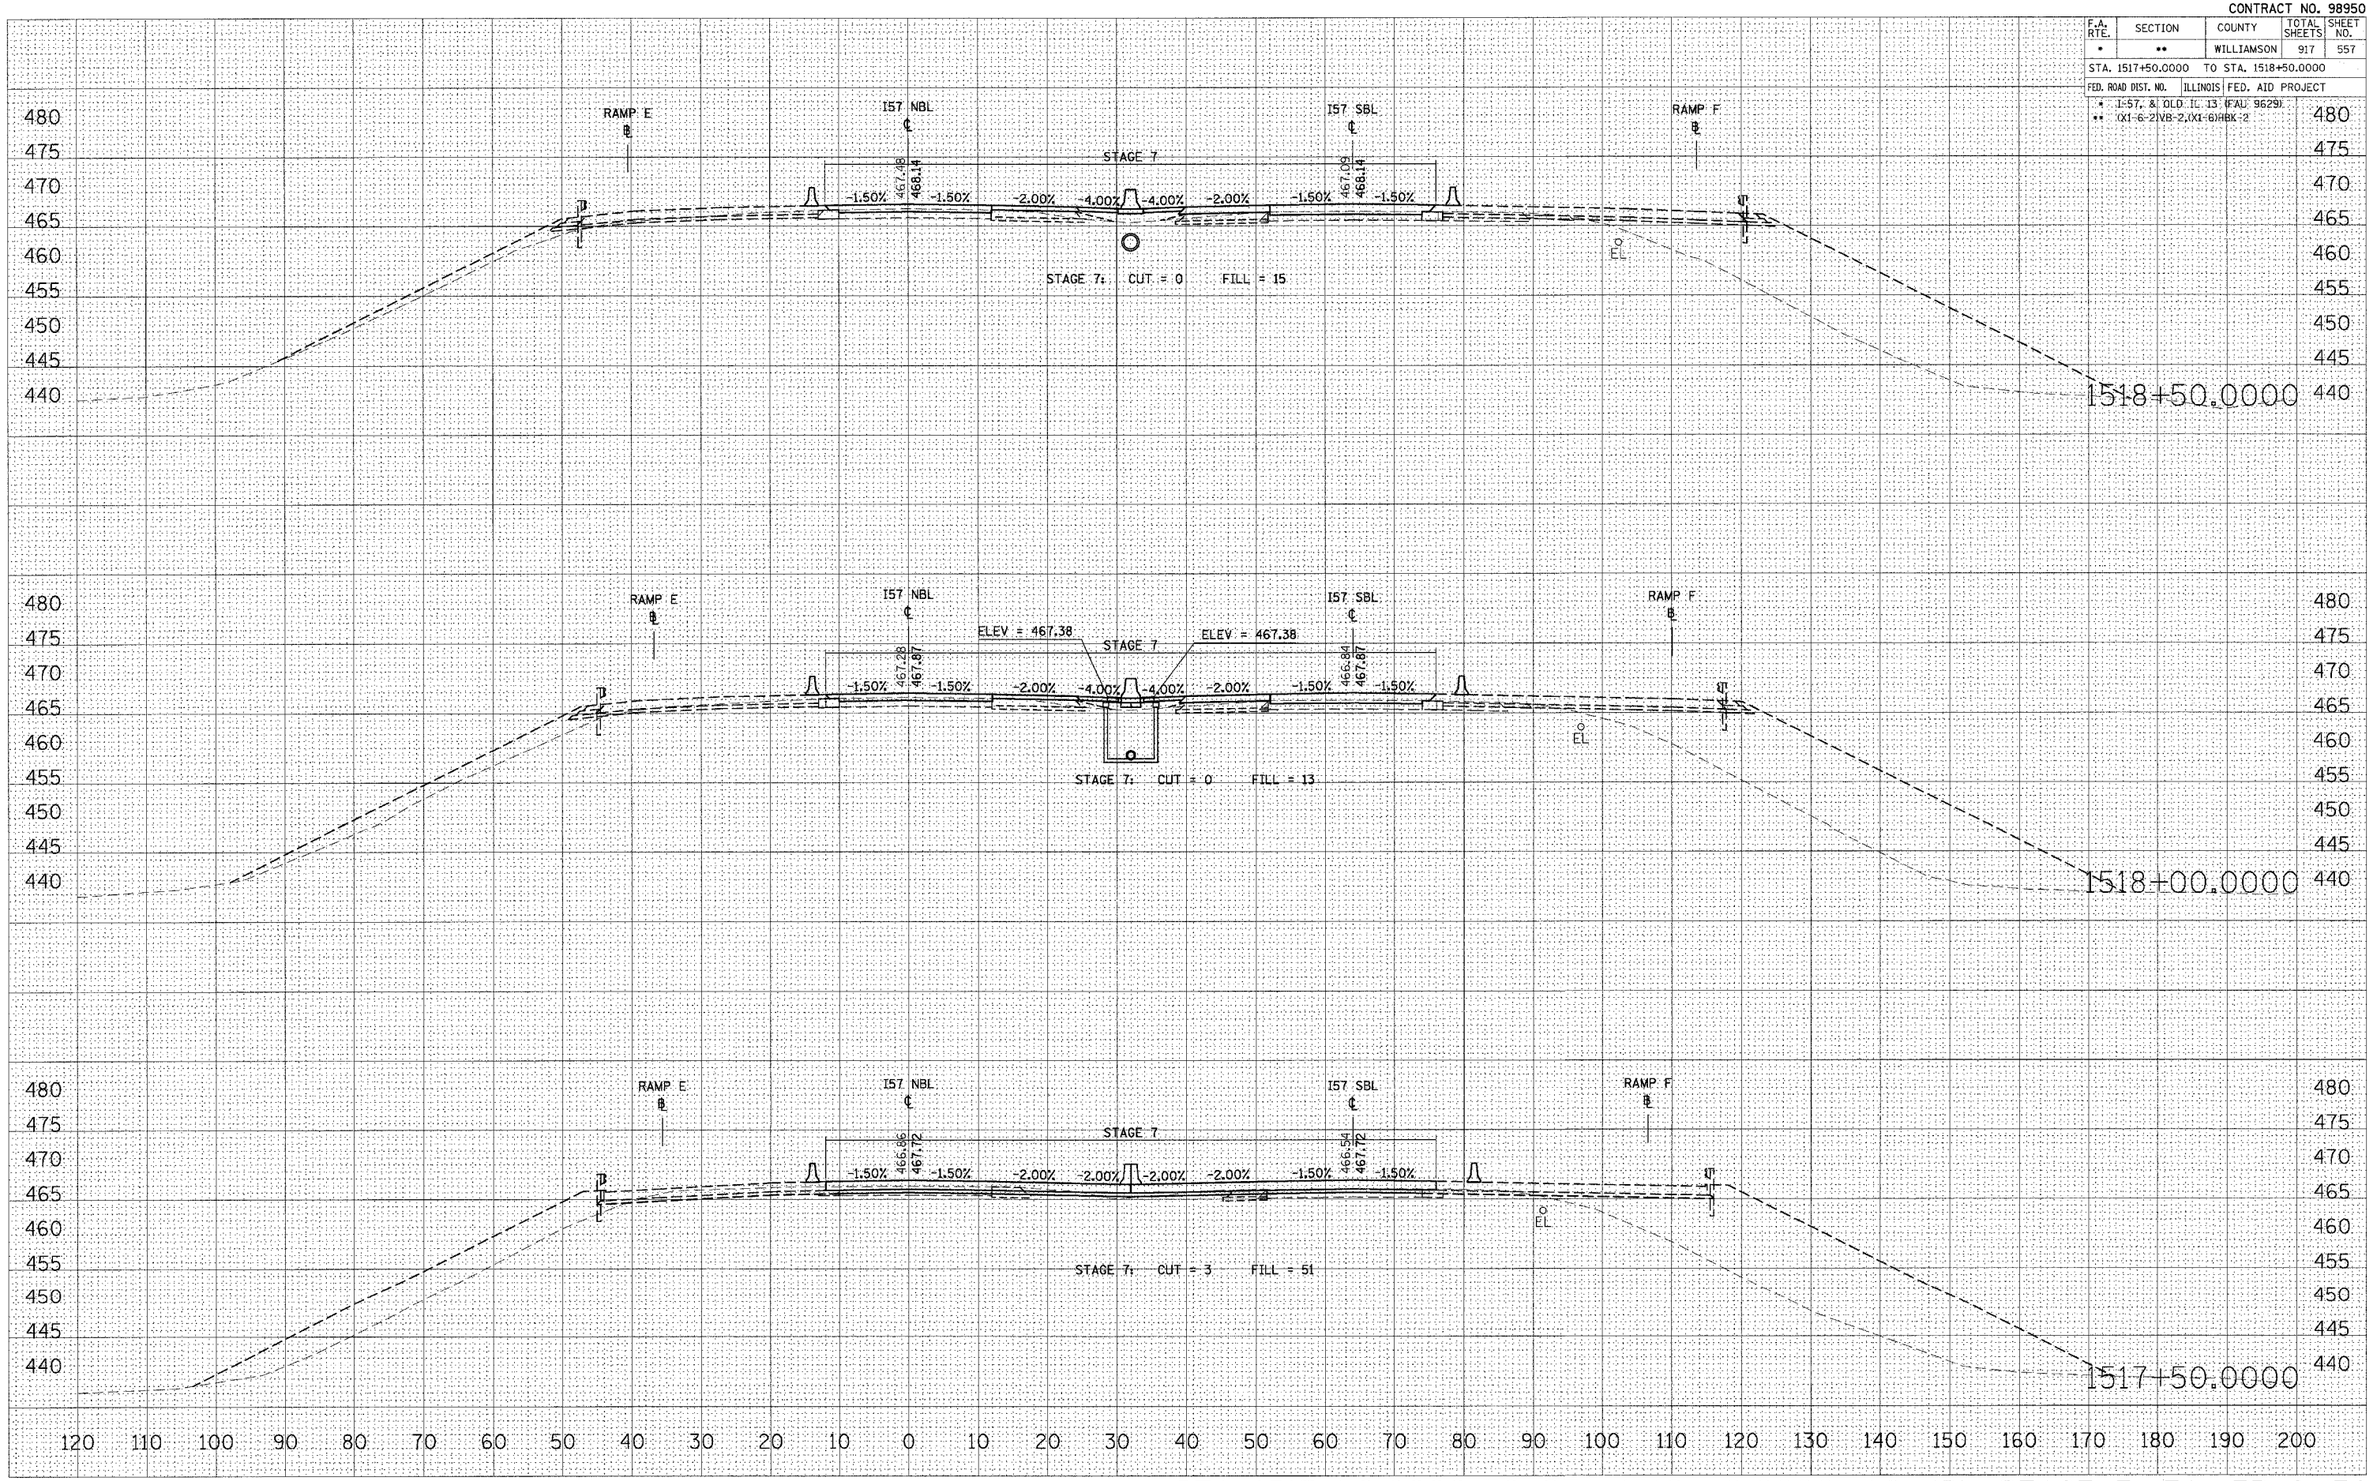

STA 1517+50.0000 TO STA 1518+50.0000 I57 NBL STAGE 7, 7A, 7B & 7C

FINAL SURVEY NOTE BOOK
SURVEYED
PLOTTED
PLANIMETER AREAS
AREAS CHECKED
BY
DATE

ORIGINAL SURVEY NOTE BOOK
SURVEYED
PLOTTED
PLANIMETER AREAS
AREAS CHECKED
BY
DATE

PLOT DATE = 12/13/2006
FILE NAME = c:\projects\x902082\old13\xs157ns1.dgn
PLOT SCALE = 10.0000 ' / IN.
USER NAME = leftwich