CONTRACT NO. 98950

F.A. RTE.	SECTION	COUNTY	TOTAL SHEETS	SHEET NO.
*	**	WILLIAMSON	917	562

STA. 1525+00.0000 TO STA. 1526+00.0000

FED. ROAD DIST. NO.	ILLINOIS	FED. AID PROJECT

* I-57, & OLD IL 13 (FAU 9629)
** (X1-6-2)VB-2,(X1-6)HBK-2

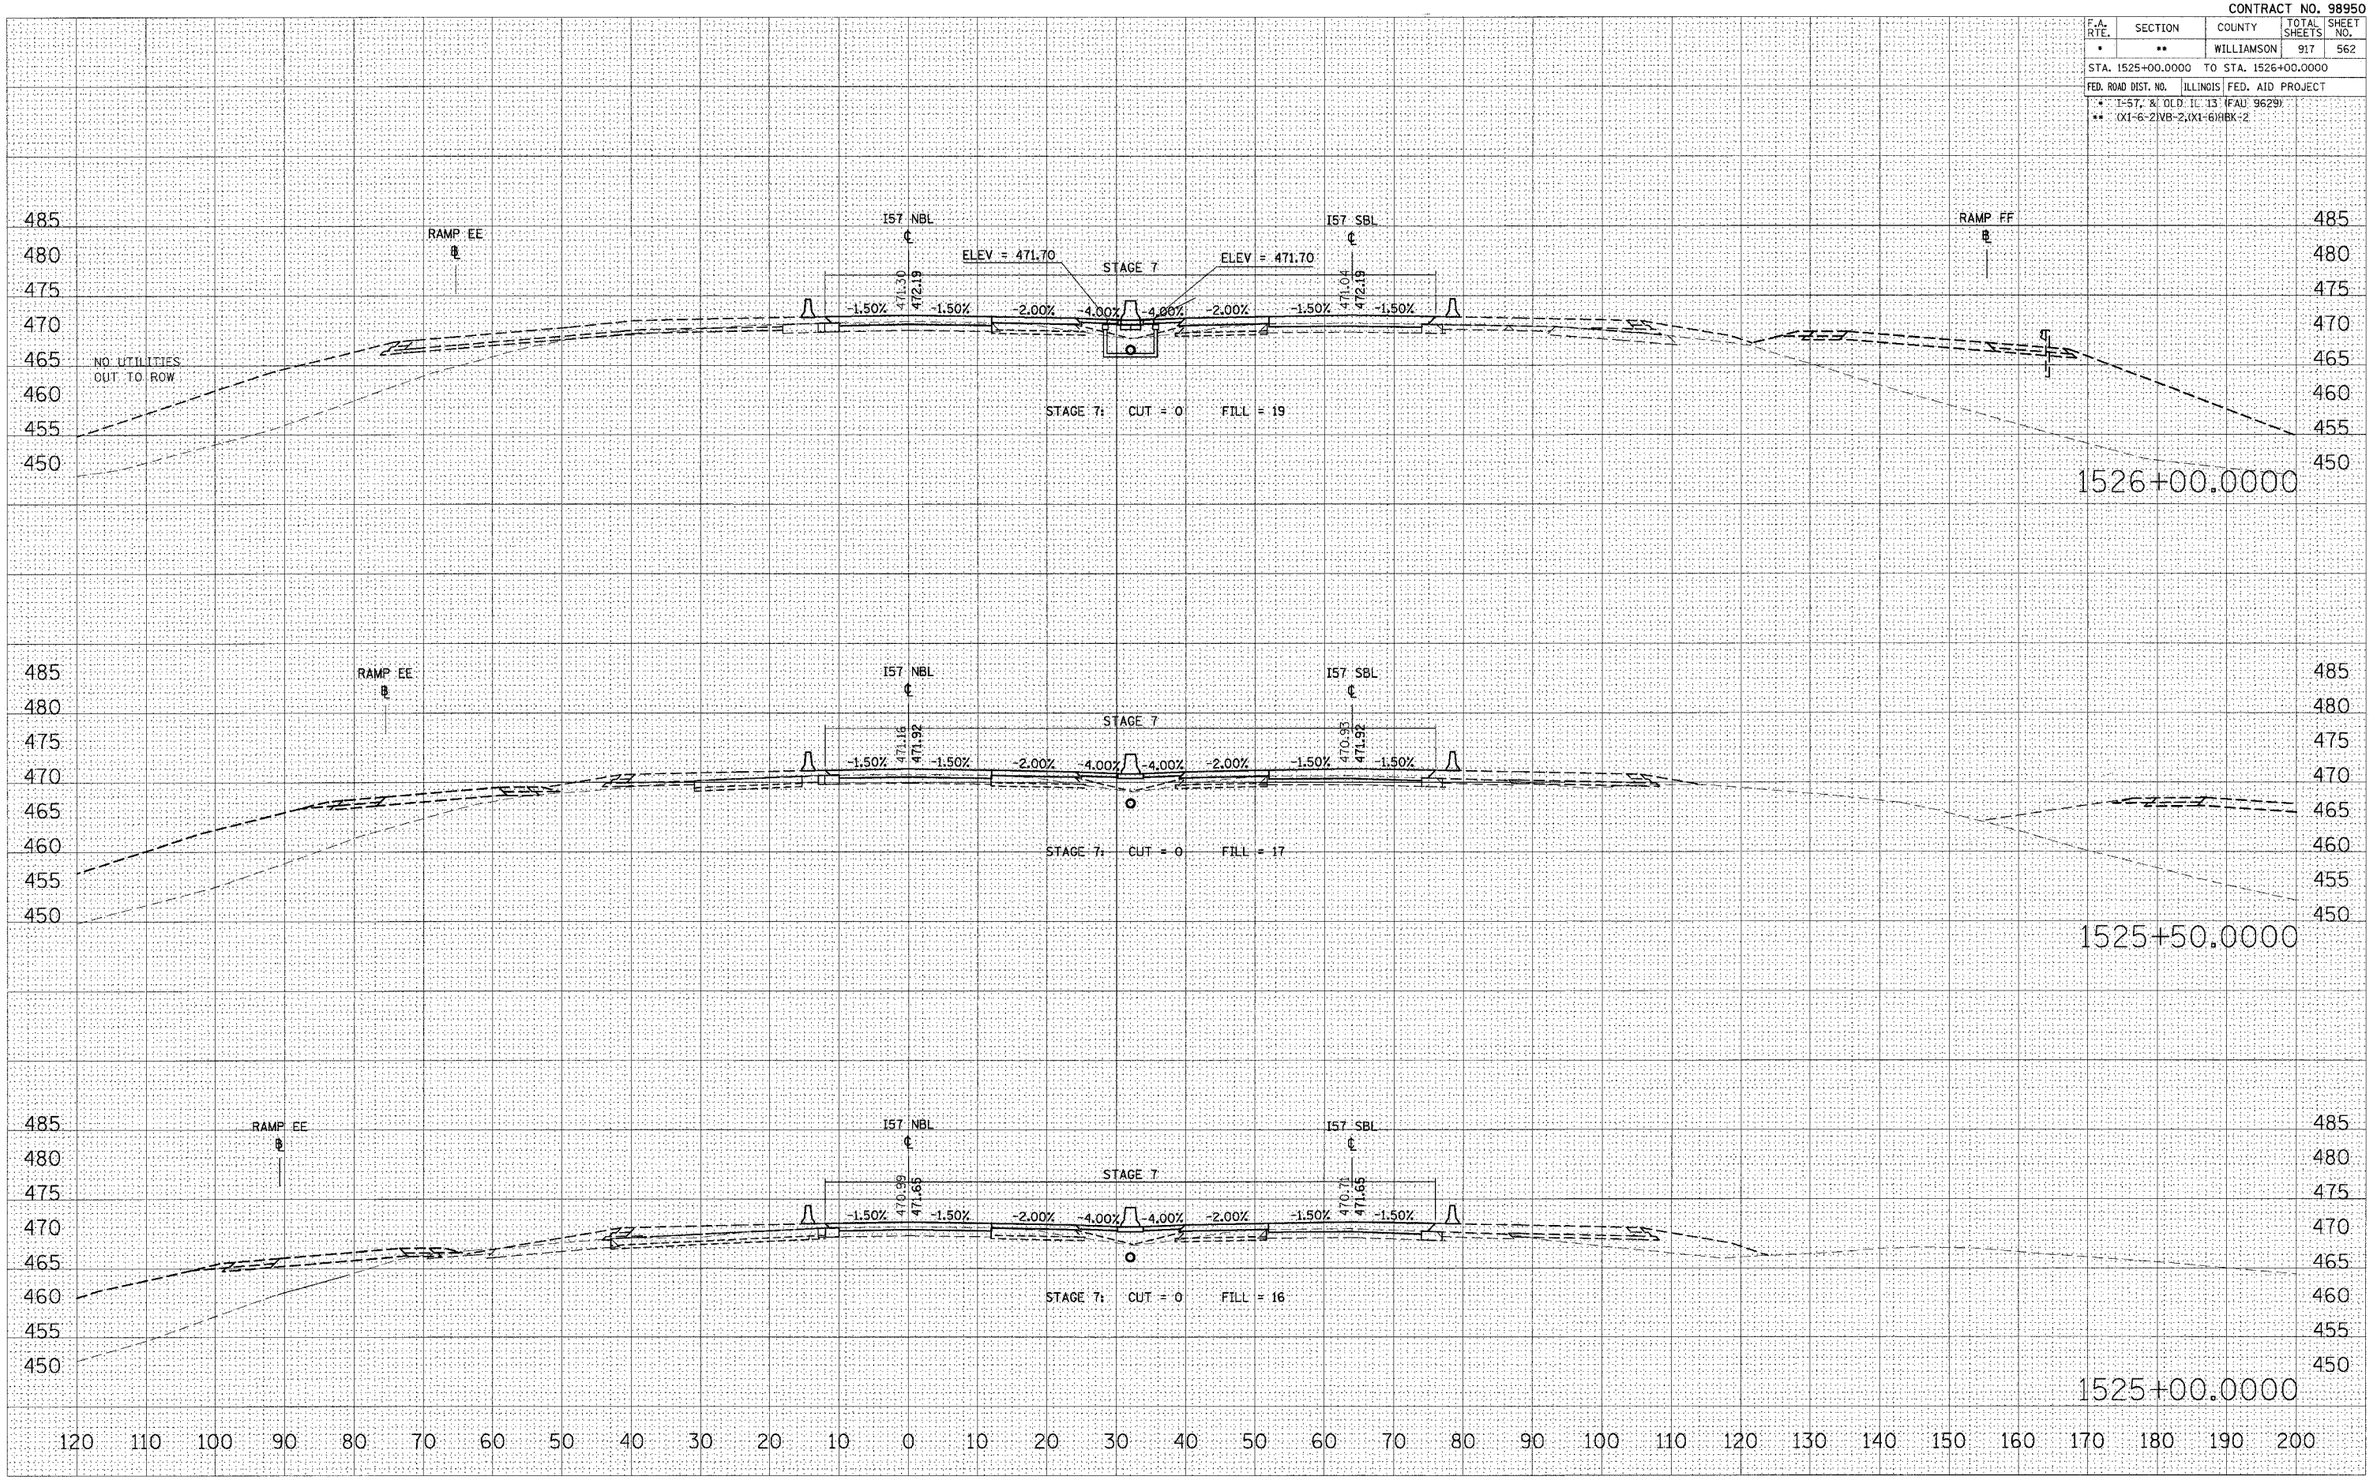

STA 1525+00.0000 TO STA 1526+00.0000 I57 NBL STAGE 7, 7A, 7B & 7C

FINAL SURVEY | NOTE BOOK NO. | SURVEYED | PLOTTED | TEMPLATE | AREAS | AREAS CHECKED | BY | DATE

ORIGINAL SURVEY | NO. | SURVEYED | PLOTTED | TEMPLATE | AREAS | AREAS CHECKED | BY | DATE

PLOT DATE = 12/13/2006
FILE NAME = c:\projects\d902802\cld13\xx57nbl07
PLOT SCALE = 10.0000 ' / IN.
USER NAME = leftwchdl